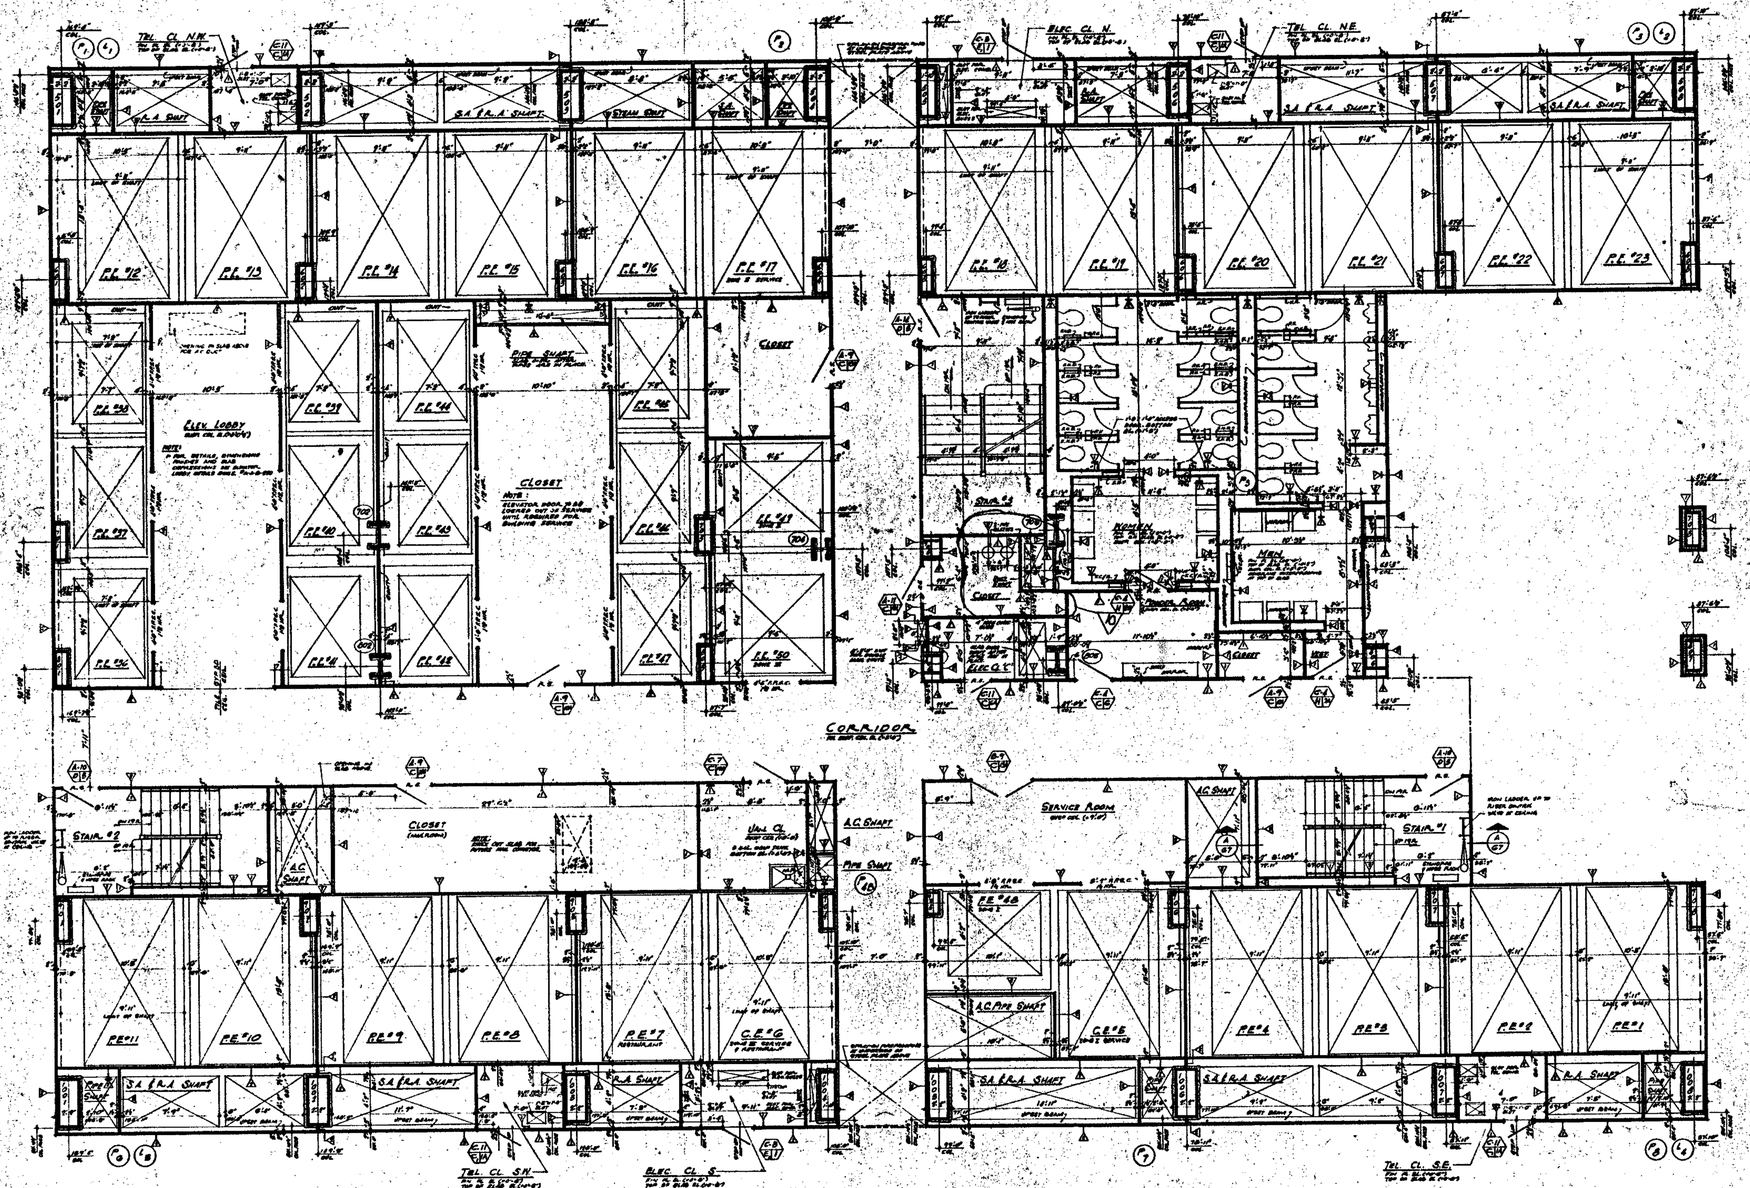


NORTH

NOTES

1. FOR GENERAL NOTES, KEY TO MATERIALS, SYMBOLS, ABBREVIATIONS, FINISH SCHEDULES, DOOR SCHEDULES AND SCHEDULES OF DRAWINGS SEE DRAWINGS # A-A-1 TO A-A-6
2. FOR COMPLETE 8" SCALE FLOOR PLAN SEE DRAWING # A-A-53
3. ALL ELEVATIONS GIVEN (SUCH CLG.) ARE IN RELATION TO FINISH FLOOR.
4. FOR MECHANICAL AND ELECTRICAL LAYOUTS SEE PRESENTIVE ENGINEERS DRAWINGS
5. FOR TYPICAL STAIR, DETAILS SEE STAIR PLAN & SECTION # A-A-50, 52
6. ALL TRENCH HEADERS TO BE FIREPROOFED AT UNDERSIDE OF SLAB FOR A WIDTH OF 40" WITH A SPRAY-ON TYPE FIREPROOFING. SEE ARCHITECTURAL SPECIFICATIONS FOR TYPE AND ELECTRICAL ENGINEERS AND CONTRACTORS APPROVED SHOP DRAWINGS FOR LOCATION AND EXTENT OF TRENCH HEADER AND FIREPROOFING.
7. FINISH FLOOR ELEVATION & TOP OF SLAB ELEVATIONS SHALL BE CONSTANT UNLESS OTHERWISE SHOWN OR NOTED.
8. PROVIDE GRAB BARS/RAILS IN MEN AND WOMEN'S TOILETS, SEE SPECIFICATIONS AT SHAFT LINING. ALLOW FOR ANY DISTURBANCE WHICH MAY BE CAUSED IN ACCORDANCE WITH THIS COURTESY. SEE TYPICAL TOILET DETAILS, DRAWING # A-A-51.
9. WHERE AIR DISPENSER CEILINGS ARE CALLED FOR SHOW AS IN CORRITOR, STAIR PASSAGE ETC., BOTTOM ELEVATION OF ALL PIPING AND DUCTS SHALL BE MAINTAINED 10'-0" A.F.F. ABOVE FINISHED FLOOR TO PROVIDE FOR PROPER CEILING INSTALLATION AND CLEARANCE OF FULL HEADER DEPTH.
10. EFFORT OF PUBLIC CORRIDOR CEILING IS INDICATED THUS
11. CENTS ARE ARRANGED ON ALL SHAFT PARTITIONS OVER 48" NOMINAL (EXTERNAL) DIMENSION IN ELEVATION, SECTION AND SHALL BE MAINTAINED 24" FROM HORIZONTAL SEE TYPICAL DETAILS.
12. FOR REINFORCING OF FREE STANDING COLUMNS AND TYPICAL PARTITION DETAILS SEE DRAWINGS A-AC-SAC THRU A-AC-572.

BUILDING NOT DATED ARE IN THE PROCESS OF CONSTRUCTION

CONTRACT NO. DRAWING date 2-9-68

NO.	DATE	REVISION	INIT.
1	6-18-71	A-1068	DF
2	5-13-70	A-178	AM
3	1-30-70	A-81	L.A.
4	8-10-70	A-88	L.A.
5	10-30-70	A-67	R.C.
6	5-15-69	A-81	R.T.L.
7	3-10-69	A-76	Rem.
8	11-25-68	A-77	Rem.
9	9-27-68	A-75	Rem.
10	8-1-68	A-10	D.C.

APPROVED

CHIEF, PLANNING DIVISION

DATE

REGISTERED ARCHITECT

THE WORLD TRADE CENTER

THE PORT OF NEW YORK AUTHORITY

MINORU YAMASAKI & ASSOCIATES
MINORU YAMASAKI, ARCHITECT

WORTHINGTON, SKILLING, HELLE & JACKSON
STRUCTURAL ENGINEERS

JOSEPH R. LORING & ASSOCIATES
ELECTRICAL ENGINEERS

EMERY ROTH & SONS
RICHARD ROTH, ARCHITECT

JAROS, BAUM & BOLLES
MECHANICAL ENGINEERS

THE PORT OF NEW YORK AUTHORITY
PLUMB. UTILITIES, FOUNDATIONS

1/8"-1'0" SCALE

TITLE: 32nd FLOOR CORE PLAN

DRAWN		CHECKED	
TRACED	Let's Nov	DATE	2-26-68
PROJECT ENGINEER		SCALE	1/8"
DRAWING NO.		A-A-54	