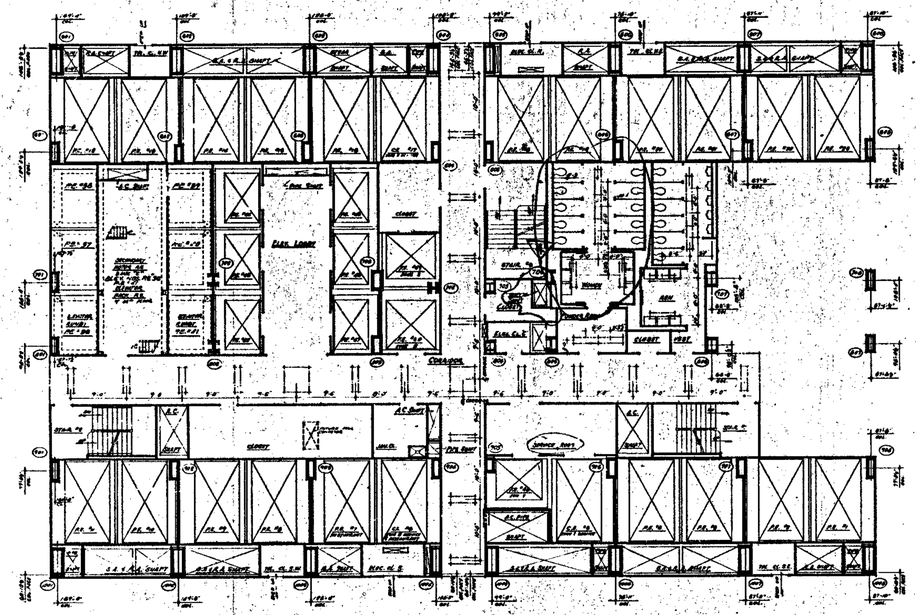


NORTH

NOTES

1. FOR GENERAL NOTES, KEY TO SYMBOLS, GRAPHIC ABBREVIATIONS, FINISH SCHEDULES, DOOR SCHEDULES AND INDEXES OF DRAWINGS SEE DRAWING P.A.-1 TO P.A.-8
2. FOR COMPLETE DIMENSIONS AND NOTES IN CORE AREA SEE LARGE SCALE DRAWINGS P.A.-A-56 AND P.A.-A-57
3. ALL DIMENSIONS GIVEN FROM CENTER LINE OF COLUMNS OR FACE OF CORE WALL
4. FOR MECHANICAL AND ELECTRICAL LAYOUTS AND DETAILS SEE MECHANICAL & ELECTRICAL
5. ALL FINISH OPENINGS TO BE FURNISHED AT UNDERSIDE OF SLAB FOR A HEIGHT OF 9'-0" WITH A SPECIAL FINISH TYPE DESIGNATION. SEE SECTIONAL DRAWINGS FOR TYPE AND ELECTRICAL OUTLETS AND CONDUCTORS APPROVED BY THE PORT AUTHORITY. SHOP DRAWINGS FOR LOCATION AND EXTENT OF FINISH REQUIRED AND PREPARED
6. CORRIDOR AND TOILET FURNITURE LAYOUTS AS SHOWN. FOR ALL OTHER LAYOUTS FOR ELECTRICAL EQUIPMENT AND ARCHITECTURAL DETAILS, JOINERY, PANEL ELEVATION AND TOP OF "CUE ELEMENTARY BAR" (10'-0") SEE P.A. ATTACHED. CONFER WITH PORT AUTHORITY
7. MIDDLE OF SUSPENDED CEILINGS ARE CALLED FOR, SUCH AS A CLOSET, STAIR, ENTRANCES ETC. BOTTOM ELEVATION OF ALL DUCTS AND DUCTWORK SHALL BE MAINTAINED AT 8'-6" ABOVE FINISHED FLOOR, TO PROVIDE FOR FUTURE CEILING INSTALLATION AND CLEARANCE OF FULL HEIGHT DOORS
8. ENTRY IN PUBLIC CORRIDOR, SERVICE OR INDUSTRY TYPE

BULLETINS NOT DATED ARE IN "THE PROCESS OF COMPLETION"

CONTRACT BID DRAWING date 6-1-68

NO.	DATE	DESCR. NO.	BY
A	6-15-70	A-56	D.T.
A	8-6-70	A-56	L.A.
A	1-20-71	A-56	L.J.
A	4-22-71	A-17	L.

REVISIONS

APPROVED

CHIEF, PLANNING DIVISION

DATE

THE WORLD TRADE CENTER

THE PORT OF NEW YORK AUTHORITY

MINORU YAMASAKI & ASSOCIATES
MINORU YAMASAKI, ARCHITECT

EMERY ROTH & SONS
RICHARD ROTH, ARCHITECT

WORTHINGTON, SKILLING, HELLE & JACKSON
STRUCTURAL ENGINEERS

JAROS, BAUM & BOLLES
MECHANICAL-ELECTRICAL

JOSEPH R. LORING & ASSOCIATES
ELECTRICAL ENGINEERS

THE PORT OF NEW YORK AUTHORITY
(PIERS, UTILITIES, FOUNDATIONS)

TITLE: 33rd & 34th FLOOR PLAN

DESIGN	CHECKED
SCALE 1/16"=1'-0"	DATE 12-1-67
PROJECT NUMBER	SHEET NO.

DRAWING NUMBER A-A-55