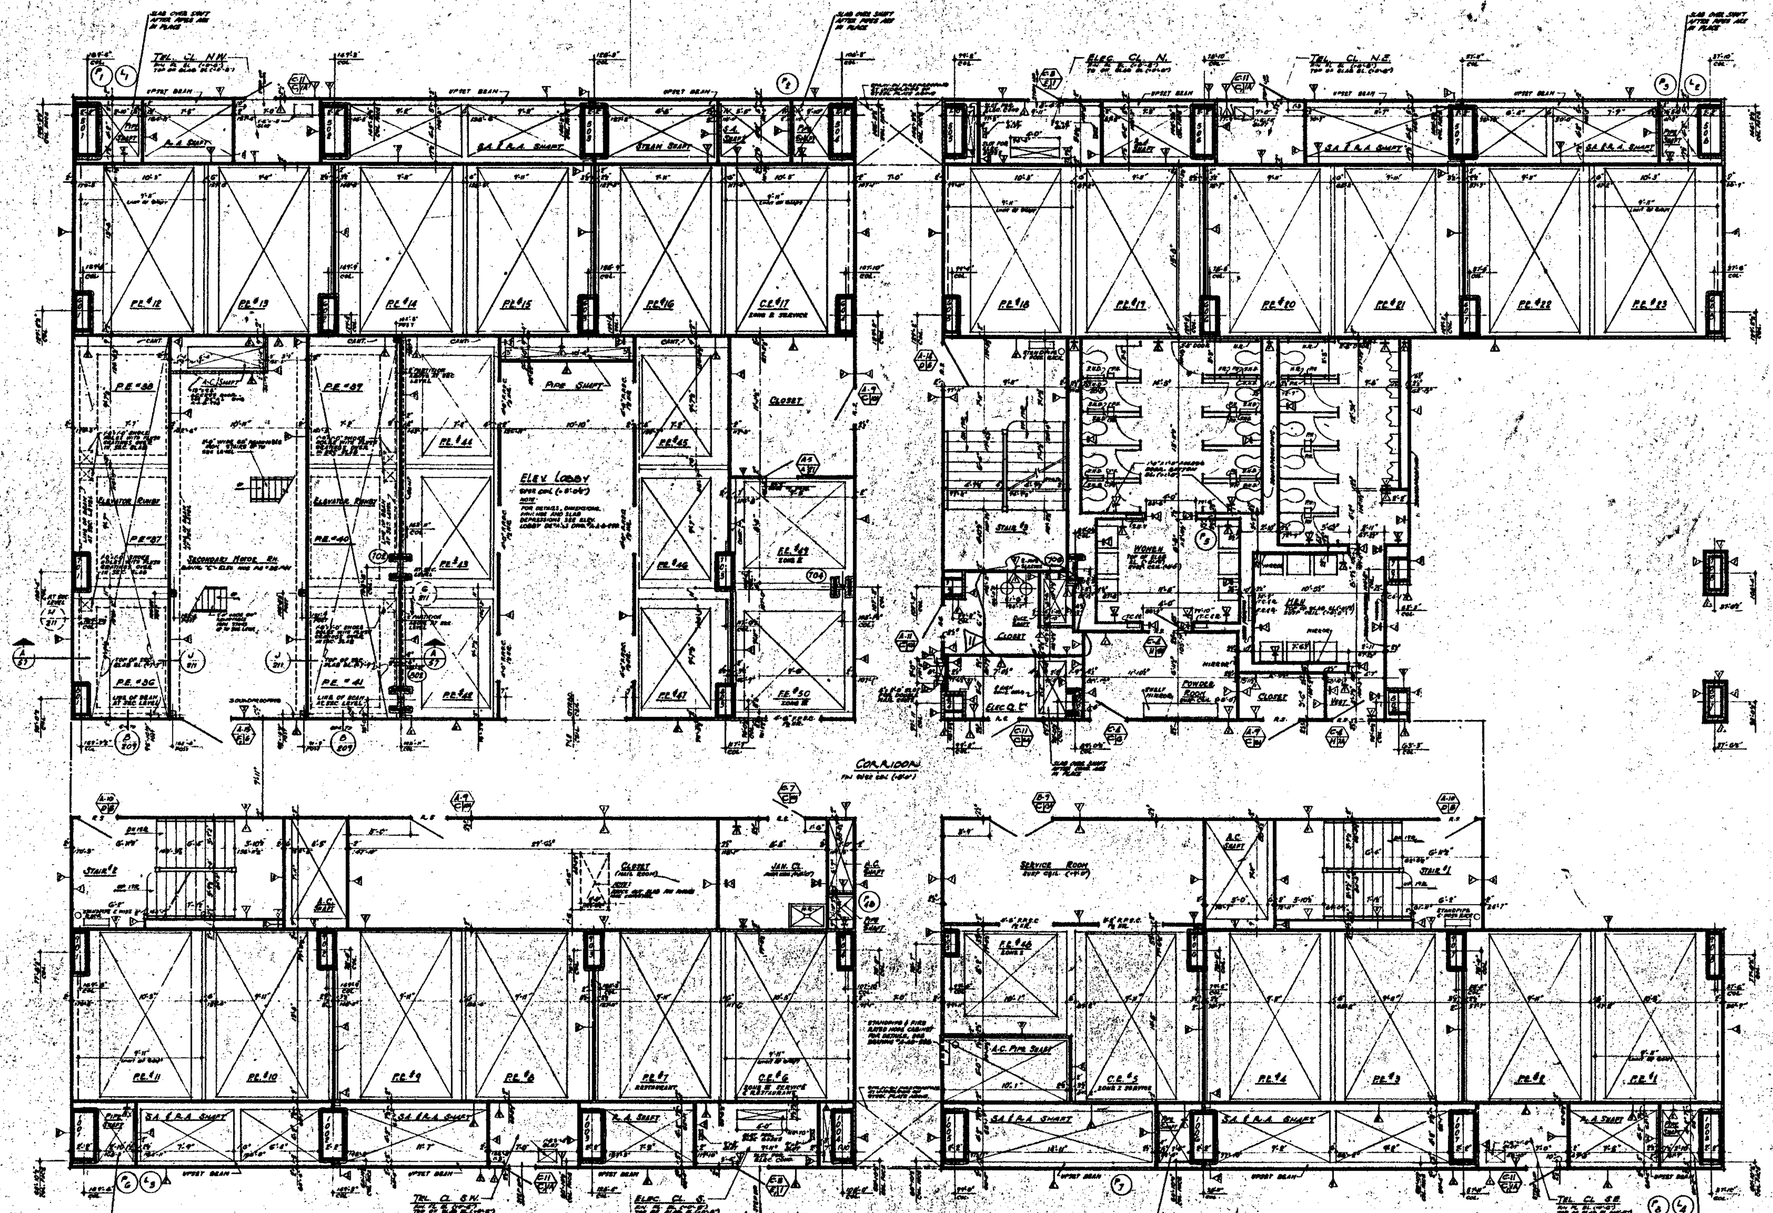


NOTES

1. FOR GENERAL NOTES, KEY TO MATERIALS, SYMBOLS, ABBREVIATIONS, FINISH SCHEDULE, DOOR SCHEDULE AND SCHEDULES OF DRAWINGS — SEE DRAWINGS # A-1-1 TO A-1-6
2. FOR COMPLETE '0' SCALE PLAN, PLUS SEE DRAWING # A-A-55
3. ALL ELEVATIONS GIVEN (TOP OF SLAB) ARE IN RELATION TO FINISH FLOOR
4. FOR MECHANICAL AND ELECTRICAL LAYOUTS SEE RESPECTIVE ENGINEERS DRAWINGS.
5. FOR TYPICAL STAIR DETAILS SEE DWG # A-A-204 (A-A-205
6. ALL TRENCH HEADERS TO BE FIREPROOFED AT UNDERSIDE OF SLAB FOR A WIDTH OF 2'-0" & 1" x SPRAY-ON TYPE FIREPROOFING SEE ARCHITECTURAL SPECIFICS # A-3 FOR TYPE AND ELEC. ENGINEERS AND CONTRACTORS APPROVED SHOP DWG FOR LOCATION AND EXTENT OF TRENCH HEADS AND FIREPROOFING
7. FINISH FLOOR ELEVATION (TOP OF SLAB ELEVATIONS) ARE GIVEN UNLESS OTHERWISE SHOWN OR NOTED.
8. PARTITIONS SHOWN ON ARE NOT BEARING PARTITIONS, THEY SUPPORTED AT EACH FLOOR LEVEL BY STEEL BEAMS AND ARE LOCATED IN ACCORDANCE WITH TENANTS REQUIREMENTS
9. WHERE NO SUSPENDED CEILINGS ARE CALLED FOR, SUCH AS IN CLOSETS, STAIR ENTRANCES ETC., BOTTOM ELEVATION OF ALL BEAMS AND SOFFITS WILL BE MAINTAINED AT 8'-0" ABOVE FINISH FLOOR. FOR FUTURE CEILING INSTALLATION AND CLEARANCE OF PIPES ABOVE BEAMS
10. EXTENT OF PUBLIC CORRIDOR CEILING IS INDICATED THUS [illegible]
11. CANTS ARE REQUIRED ON ALL BEAM PROJECTIONS OVER 6" HEIGHT (VERTICAL DIMENSION) IN ELEVATOR SHAFTS AND SHALL BE MINIMUM 45° FROM HORIZONTAL. SEE TYPICAL DETAILS.
12. FOR FIREPROOFING OF FREE STANDING COLUMNS AND TYPICAL PARTITION DETAILS SEE DRAWINGS A-A-206 THRU A-A-216.

BULLETINS NOT DATED ARE IN THE PROCESS OF COMPLETION

CONTRACT NO. DRAWING Amd. 9-1-66

NO.	DATE	DRWG. NO.	BY
1	11-3-70	A-109	LH
2	8-20-70	A-21	LH
3	1-30-70	A-58	LH
4	1-30-70	A-27	LH
5	6-13-69	A-61	ATH
6	5-23-69	A-76	Amd.
7	5-20-69	A-25	Amd.
8	4-24-69	A-17	Amd.
9	9-1-66	A-105	DB
10	8-18-71	A-105	DT

REVISIONS

NO.	DATE	DRWG. NO.	BY
1	8-1-66	A-105	DB

REVISIONS

APPROVED

CHIEF, PLANNING DIVISION

DATE

REGISTERED ARCHITECT — HOLDEN-ROTH

THE WORLD TRADE CENTER

THE PORT OF NEW YORK AUTHORITY

MINORU YAMASAKI & ASSOCIATES — MINORU YAMASAKI, ARCHITECT

EMERY ROTH & SONS — RICHARD ROTH, ARCHITECT

WORTHINGTON, SKILLING, HELLE & JACKSON — STRUCTURAL ENGINEERS

JAROS, BAUM & BOLLES — MECHANICAL ENGINEERS

JOSEPH R. LORIMB & ASSOCIATES — ELECTRICAL ENGINEERS

THE PORT OF NEW YORK AUTHORITY — PAVING, UTILITIES, FOUNDATIONS

TITLE: 33rd FLOOR CORE PLAN

1/4"=1'-0" SCALE

DRAWN | CHECKED | DATE | SCALE 1/4"=1'-0" | PROJECT NUMBER | SHEET OF | DRAWING NUMBER A-A-56