
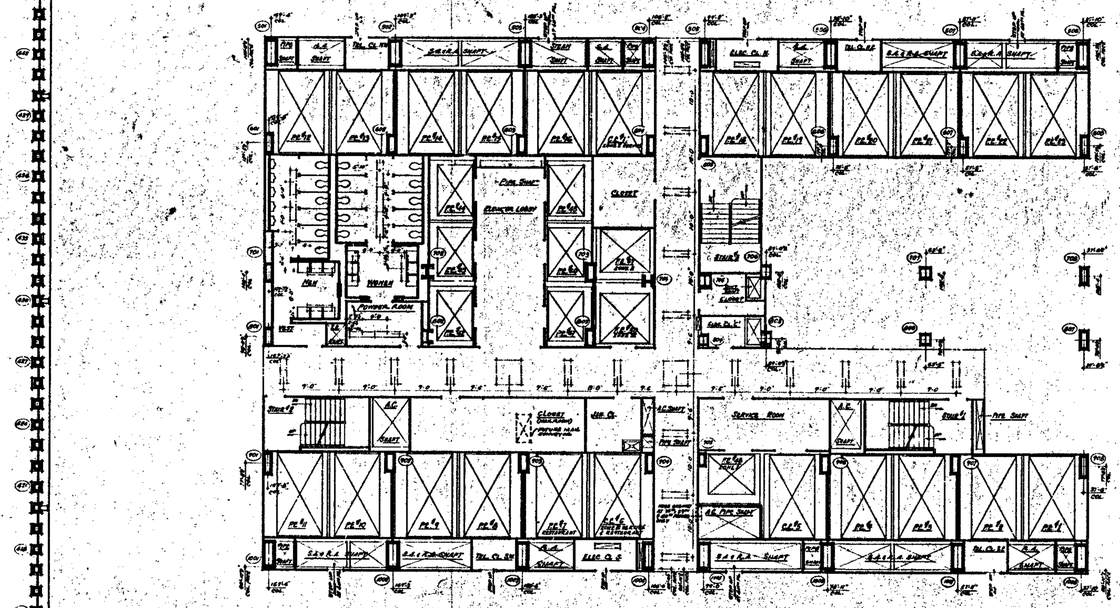


NOTES:

1. FOR GENERAL NOTES, KEY TO MATERIALS, SYMBOLS, ABBREVIATIONS, FINISH SCHEDULES, DOOR SCHEDULES AND SCHEDULES OF DRAWINGS SEE DRAWINGS P.A.I-1 TO P.A.I-3.
2. FOR COMPLETE DIMENSIONS AND NOTES IN CORE AREA SEE 1/8" SCALE CORE DRAWINGS A-4.57 & A/A-62.
3. ALL ELEVATIONS GIVEN HERE (1567.-) ARE IN RELATION TO FINISH FLOOR.
4. FOR MECHANICAL AND ELECTRICAL LAYOUTS SEE RESPECTIVE ENGINEER'S DRAWINGS.
5. ALL TRUSSES NOMINALLY TO BE PREFIREPROOFED AT UNDERSIDE OF SLAB FOR A WIDTH OF 6'-0" WITH A SPRAY-ON TYPE FIREPROOFING. SEE ARCHITECTURAL SPECIFICATIONS FOR TYPE AND ELECTRICAL ENGINEERS AND CONTRACTORS APPROVED SHOP DRAWINGS FOR LOCATION AND EXTENT OF TRENCH HEADER AND FIREPROOFING.
6. CORRIDORS AND TOILET LIGHTING LAYOUTS AS SHOWN FOR ALL OTHER LIGHTING SEE ELECTRICAL DRAWINGS AND ARCHITECTURAL DETAILS.
7. FOR ALL FIRE EXTINCTION AND TYPE OF SLAB EXEMPTIONS SEE S.C. UNLESS OTHERWISE SHOWN OR NOTED.
8. WHERE NO SUSPENDED CEILINGS ARE CALLED FOR, TOP OF FLOOR SLABS OVERHEAD AT UNDERSIDE ELEVATION OF ALL H.V.A.C. AND OTHER DUCTS WILL BE MAINTAINED AT 8'-6" ABOVE FINISHED FLOORS TO ALLOW FOR ALL FUTURE CEILING INSTALLATIONS AND CLEARANCES OF FULL 7'-6" HEADROOM.
9. EXTENT OF PUBLIC CORRIDOR CEILING IS INDICATED THUS: _____

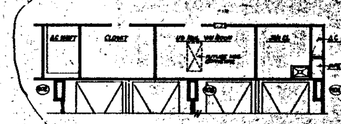

FIRST PLAN AT 39TH FLOOR

5

BULLETINS NOT DATED ARE IN THE PROCESS OF COMPLETION

CONTRACT NO. 1 DRAWING date 6-1-66

6	6-15-71	A-170	R.B.L.
5	6-8-71	A-166	D.T.
4	11-5-70	A-89	L.H.
3	1-30-70	A-87	L.H.
2	12-22-67	A-17	R.B.
NO.	DATE	DWG. NO.	BY

REVISIONS

REVISIONS

THE WORLD TRADE CENTER

THE PORT OF NEW YORK AUTHORITY

MINORU YAMASAKI & ASSOCIATES
MINORU YAMASAKI, ARCHITECT

EMERY ROTH & SONS
RICHARD ROTH, ARCHITECT

WORTHINGTON, SKILLING, HELLE & JACKSON
STRUCTURAL ENGINEERS

JAROS, BAUM & BOLLES
MECHANICAL ENGINEERS

JOSEPH R. LORING & ASSOCIATES
ELECTRICAL ENGINEERS

THE PORT OF NEW YORK AUTHORITY
PAVING, UTILITIES, FOUNDATIONS

35TH TO 40TH FLOOR PLAN

1/8"-1'-0"

APPROVED		DRAWN	C.J.D.
SCALE	1/8"=1'-0"	DATE	7-31-67
PROJECT APPROVAL		CHECKED	MM
CONTRACT			A-A-58