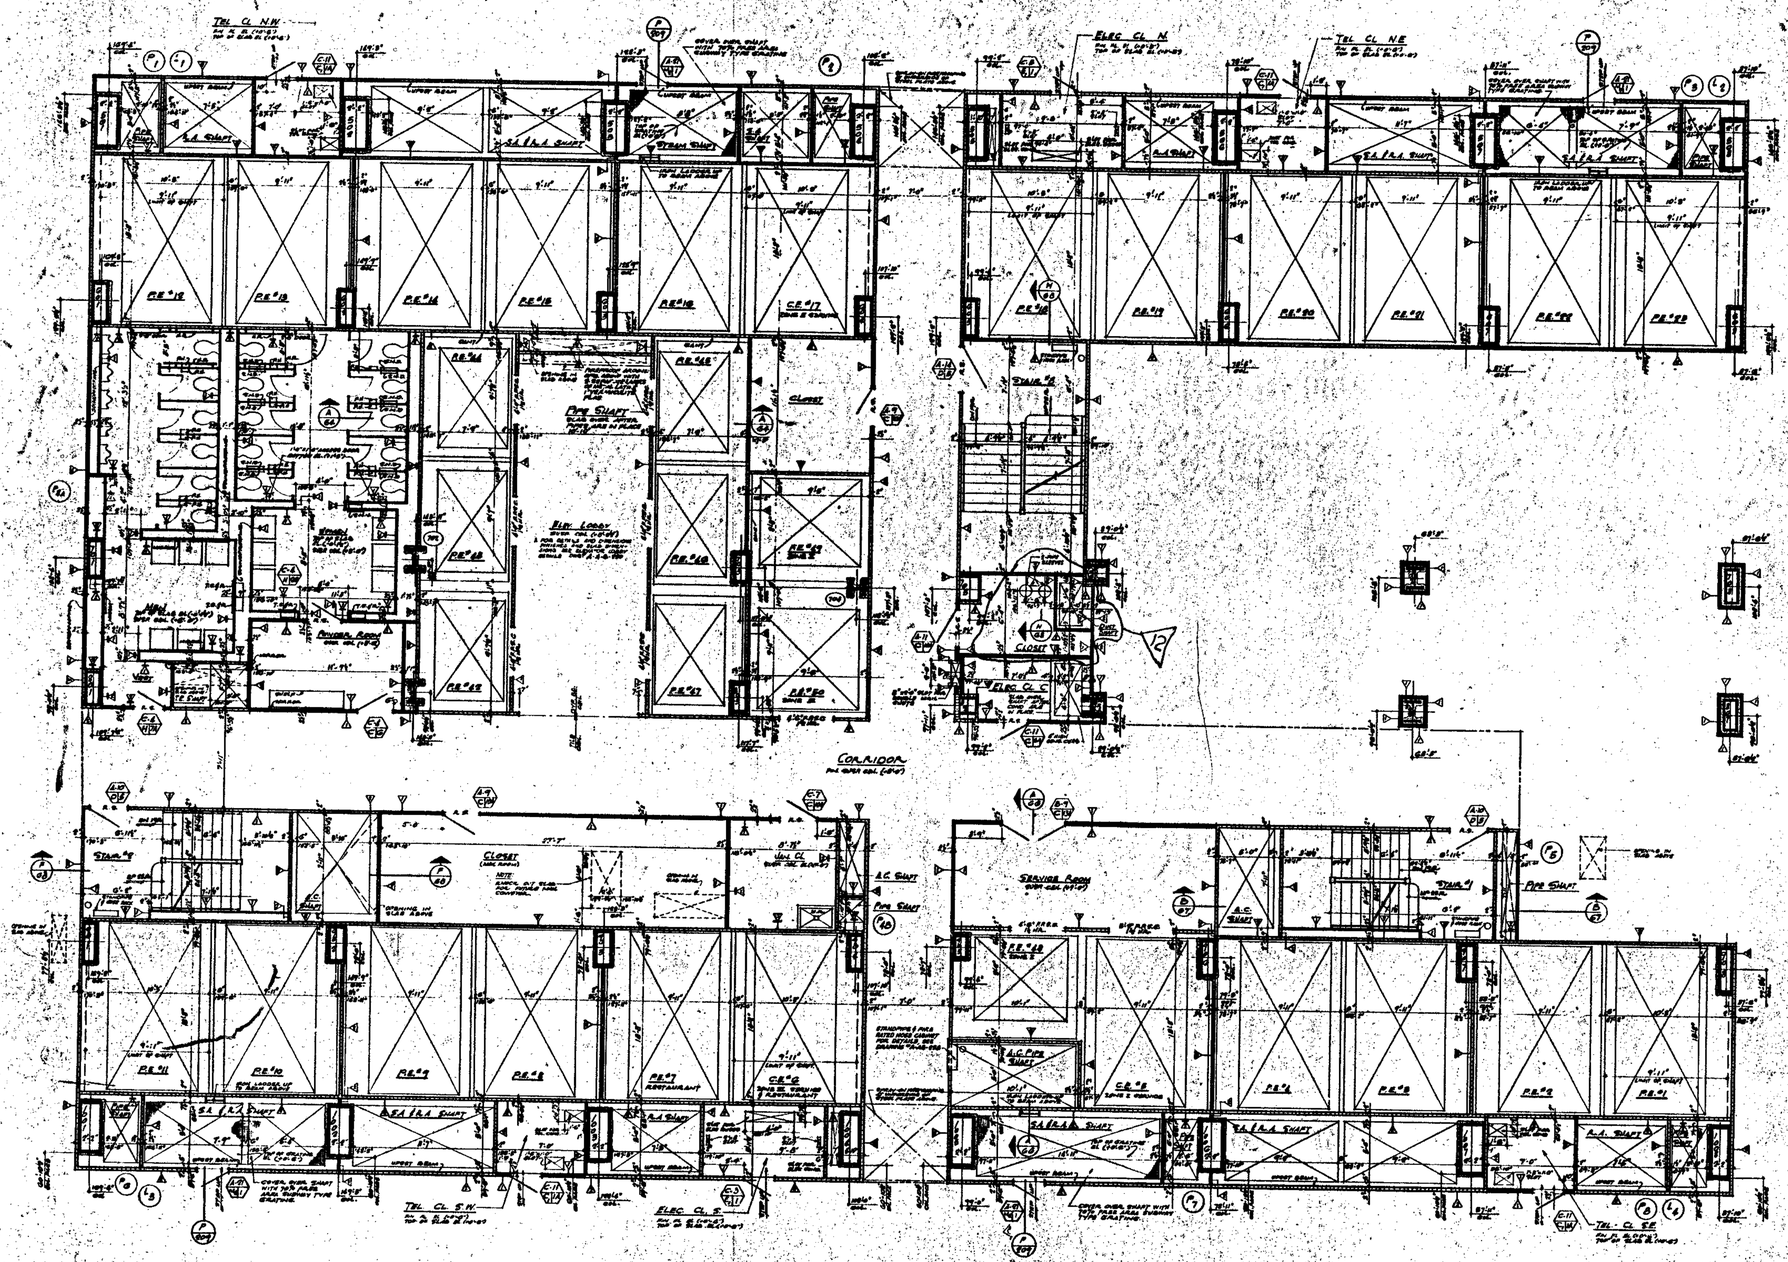


NOTES:

1. FOR GENERAL NOTES, KEY TO MATERIALS, ABBREVIATIONS, FINISH SYMBOLS, DOOR SYMBOLS & SYMBOLS OF DRAWINGS SEE DRAWING # A-A-1 TO A-A-6
2. FOR COMPLETE 6" GRID FLOOR PLAN SEE DWG # A-A-58
3. ALL ELEVATIONS GIVEN THUS (20'6") ARE IN RELATION TO FINISH FLOOR.
4. FOR MECHANICAL & ELECTRICAL LAYOUTS SEE ABSORPTIVE SUB-MATERIAL DRAWINGS.
5. FOR TYPICAL STAIR DETAILS SEE DWG # A-A-204 (A-A-205 & 206)
6. ALL TRENCH HEADERS TO BE FIREPROOFED AT UNDERSIDE OF SLAB FOR A WIDTH OF 4'-0" WITH A SPRAY-ON TYPE FIREPROOFING. SEE ARCHITECTURAL SPECIFICATIONS FOR TYPE AND ELECTRICAL ENGINEERS DWGS FOR LOCATION & EXTENT OF TRENCH HEADERS AND FIREPROOFING
7. FINISH FLOOR ELEVATION (TOP OF SLAB ELEVATIONS ARE GIVEN) UNLESS SHOWN OR NOTED.
8. PLUMBER SHALL DISPOSITION IN MEN AND WOMENS TOILETS, ONE DISPENSER AT WALL LOCATIONS. ALL OTHER DRAINS TO WALL DISPENSERS, WHERE TO BE LOCATED IN ACCORDANCE WITH THE CODE. SEE TYPICAL TOILET DETAILS ON DRAWING "A-A-58-594"
9. AREAS NO SUSPENDED CEILINGS ARE CALLED FOR, SUCH AS IN CLOSETS, STAIR, PASSAGES ETC., BOTTOM ELEVATION OF ALL PIPING AND DUCTWORK SHALL BE MINIMUM 7'-6" ABOVE FINISHED FLOOR, TO PROVIDE FOR FUTURE CEILING INSTALLATION AND CLEARANCE OF FULL HEIGHT DOORS.
10. EXTENT OF PUBLIC CORRIDOR CEILING IS INDICATED THUS: _____
11. CANTS ARE REQUIRED ON ALL BEAM PROJECTIONS OVER 1/2" NOMINAL (3/4" ACTUAL) DIMENSION IN CONCRETE SLABS AND SHALL BE MINIMUM 1/2" FROM HORIZONTAL. SEE TYPICAL DETAILS.
12. FOR DIMENSIONS OF FREE STANDING COLUMNS AND TYPICAL PARTITION DETAILS SEE DRAWINGS A-A-58-594 THRU A-A-615.

BULLETINS NOT DATED ARE IN THE PROCESS OF COMPLETION

CONTRACT NO. DRAWING DATE 4-1-68

NO.	DATE	BUL. NO.	BY
1	1-20-70	A-91	L.J.
2	1-20-70	A-93	L.J.
3	1-20-70	A-97	L.J.
4	8-18-69	A-81	R.T.H.
5	5-29-69	A-76	[illegible]
6	5-23-69	A-17	[illegible]
7	5-13-69	A-15	[illegible]
8	5-1-69	A-10	R.T.H.
9	4-29-69	A-9	R.T.H.
10	4-9-69	A-5	R.T.H.

NO.	DATE	BUL. NO.	BY
1	6-21-71	A-184	D.F.
2	11-2-70	A-91	L.J.

REVISIONS

REGISTERED ARCHITECT — STATE OF NEW YORK

APPROVED

CHIEF, PLANNING DIVISION

DATE

THE WORLD TRADE CENTER

THE PORT OF NEW YORK AUTHORITY

MINORU YAMASAKI & ASSOCIATES — MINORU YAMASAKI, ARCHITECT	EMERY ROTH & SONS — RICHARD ROTH, ARCHITECT
WORTHINGTON, SKILLING, HELLE & JACKSON — STRUCTURAL ENGINEERS	JAROS, BAUM & BOLLES — MECHANICAL ENGINEERS
JOSEPH R. LORING & ASSOCIATES — ELECTRICAL ENGINEERS	THE PORT OF NEW YORK AUTHORITY — PAVING, UTILITIES, FOUNDATIONS

TITLE: 40TH FLOOR CORE PLAN

SCALE: 1/16" = 1'-0"

DRAWN | CHECKED | APPROVED

DRAWING NO. A-A-60