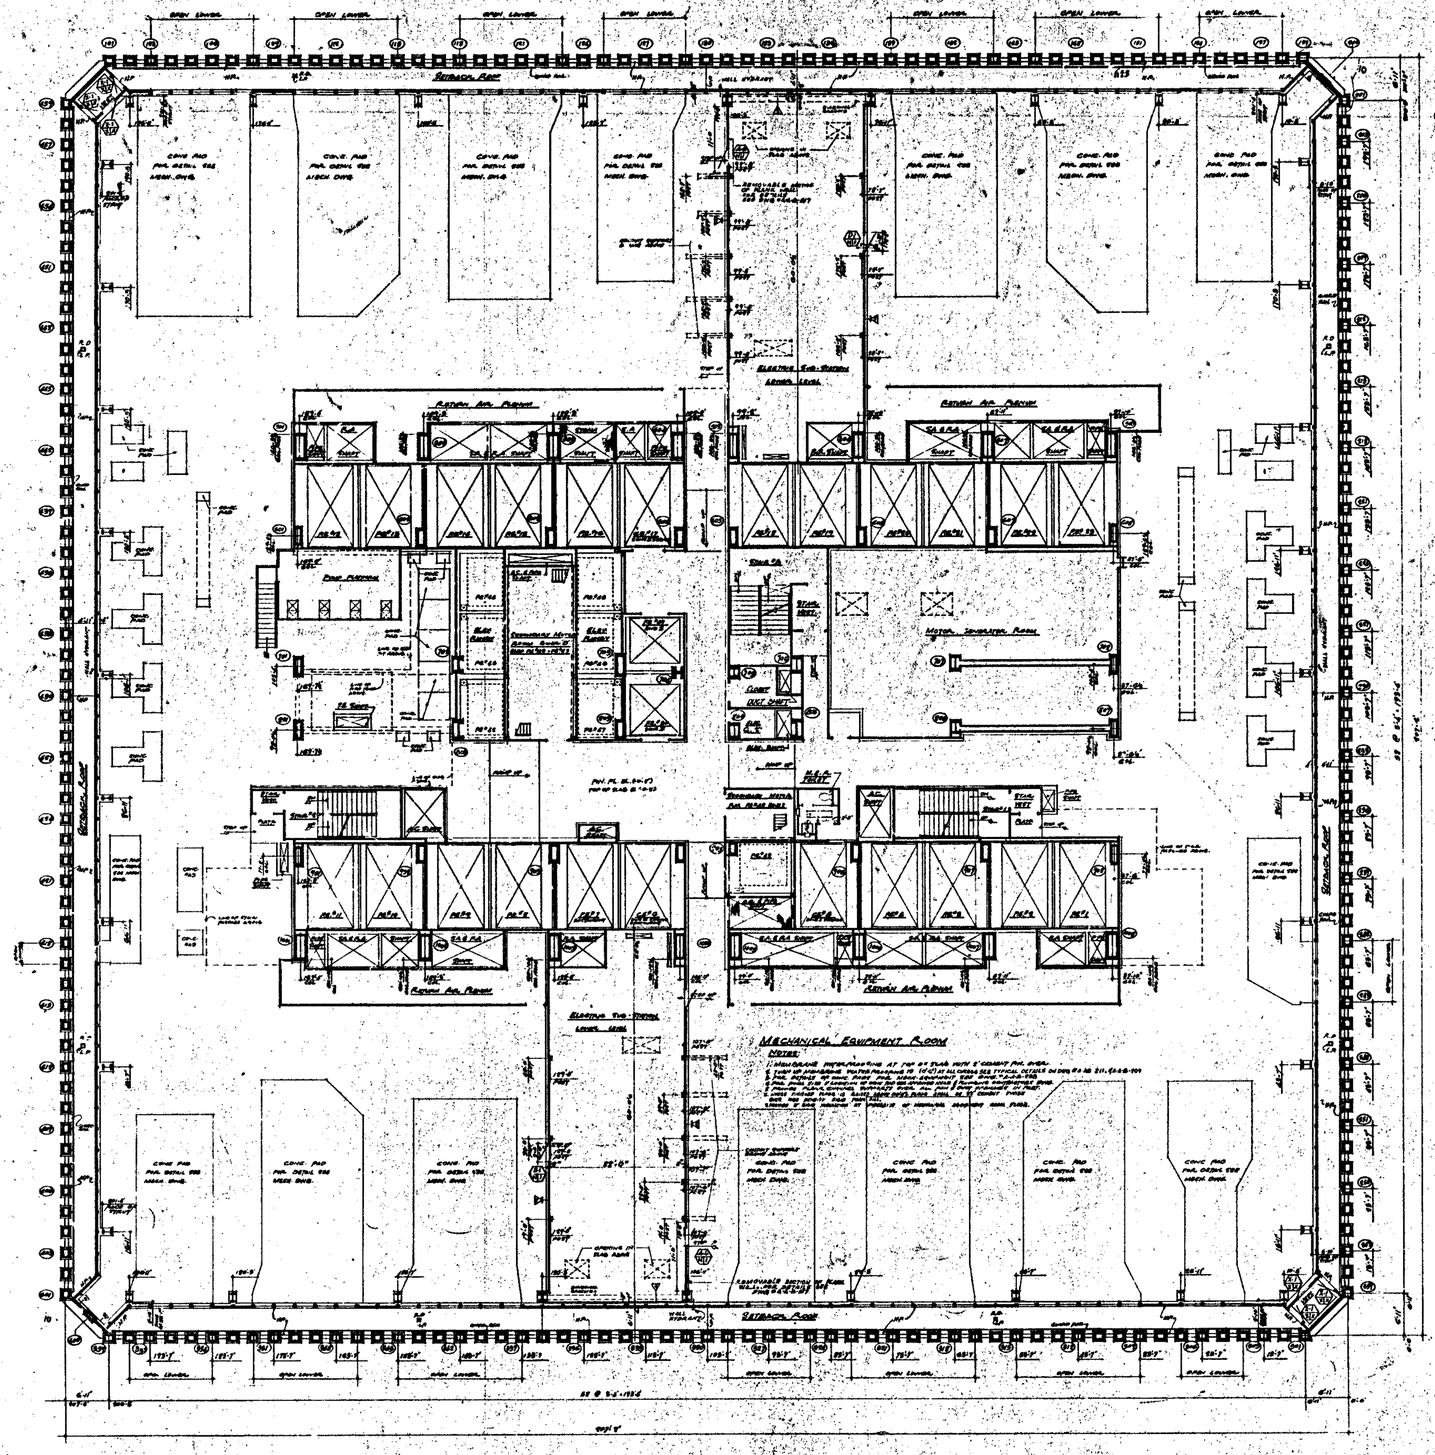


NORTH

NOTES:

1. FOR GENERAL NOTES KEY TO ABBREVIATIONS, SYMBOLS, CLASSIFICATIONS AND SCHEDULES AND TOLERANCES SEE DWG. A-A-1 TO A-A-6
2. FOR COMPLETE 'A' SERIES CODE PLAN SEE DRAWING A-A-0.2
3. ALL ELEVATIONS GIVEN THUS (+0'-0") ARE IN RELATION TO FINISH FLOOR.
4. FOR MECHANICAL AND ELECTRICAL LAYOUTS SEE PROJECTS ENGINEER'S DRAWINGS.
5. FOR TYPICAL STAIR DETAILS SEE DWG. A-A-5.04 & A-A-5.05
6. FINISH FLOOR ELEVATION (0'-0")
7. TOP OF SLAB ELEVATION (-8"-0") UNLESS OTHERWISE SHOWN OR NOTED.
8. WHERE TO SUSPENDED CEILINGS ARE CALLED FOR, SUCH AS IN CLOSETS, STORE ROOMS ETC., BOTTOM ELEVATION OF ALL PIPES AND SPRINKLERS SHALL BE MAINTAINED AT 8'-6" ABOVE FINISHED FLOOR TO PROVIDE FOR PROPER CEILING INSTALLATION AND CLEARANCE OF FULL HEIGHT DOORS.
9. ELEVATION TO TOP OF ALL CONCRETE WORK TO BE 0'-0" UNLESS OTHERWISE NOTED.

CONTRACT	BID	DRAWING	date 9-7-68		
		4	4-17-70	A-316	D.B.
		3	8-29-70	A-300	L.J.
		2	6-18-70	A-164	WIL.
		1	5-8-70	A-78	A.H.
		4	1-30-70	A-15	L.J.
		3	1-30-70	A-67	L.J.
		2	5-23-69	A-127	[illegible]
		1	5-21-69	A-17	[illegible]
		4	11-1-68	A-11	M.B.
		3	5-15-68	A-1	J.V.L.

NO.	DATE	SHT. NO.	BY
		REVISIONS	

NO.	DATE	SHT. NO.	BY
		REVISIONS	

BULLETINS NOT DATED ARE IN THE PROCESS OF COMPLETION

APPROVED

CHIEF, PLANNING DIVISION

DATE

THE WORLD TRADE CENTER

THE PORT OF NEW YORK AUTHORITY

MINORU YAMASAKI & ASSOCIATES
MINORU YAMASAKI, ARCHITECT

EMERY ROTH & SONS
RICHARD ROTH, ARCHITECT

WORTHINGTON, SKILLING, HELLE & JACKSON
STRUCTURAL ENGINEERS

JAROS, BAUM & BOLLES
MECHANICAL ENGINEERS

JOSEPH R. LORING & ASSOCIATES
ELECTRICAL ENGINEERS

THE PORT OF NEW YORK AUTHORITY
PAVING, UTILITIES, FOUNDATIONS

TITLE: 41ST FLOOR PLAN
Lower Mech. Equip. Rm. Level

DRAWN		CHECKED	
SCALE	1/8" = 1'-0"	DATE	7-7-67
PROJECT DIRECTOR		SHEET	OF
APPROVED		DATE	

A-A-63