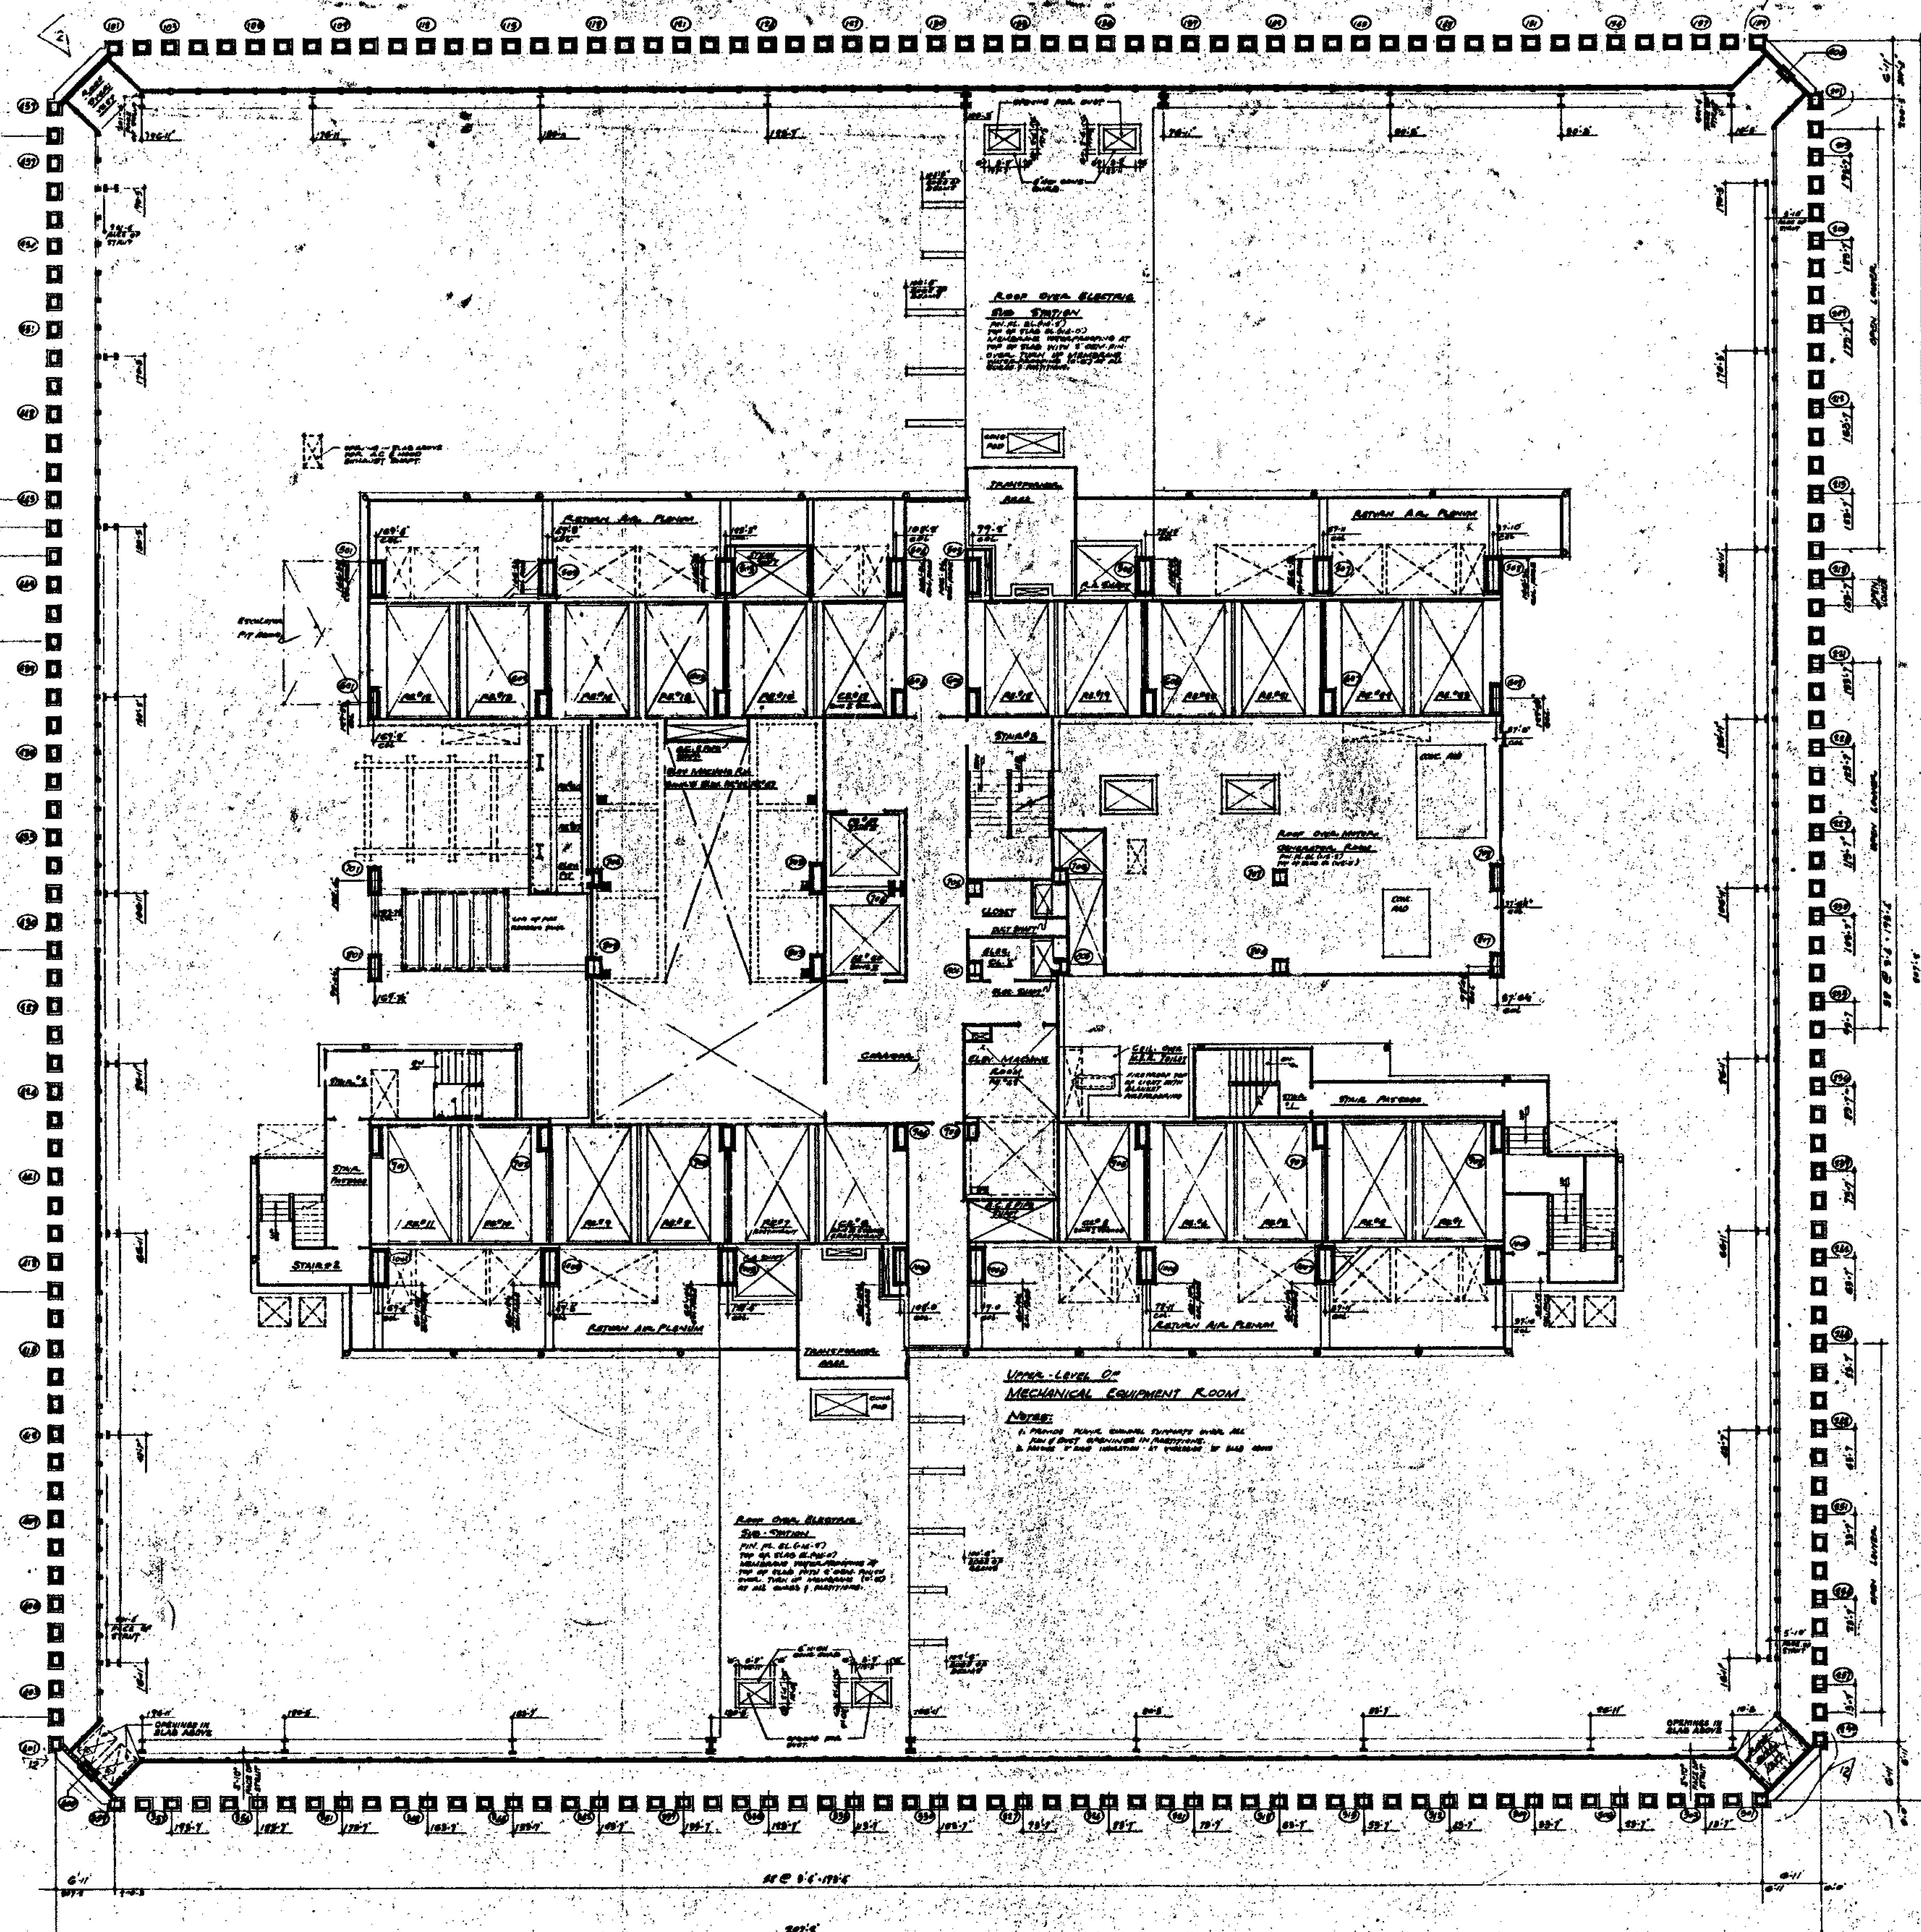


NOTES:

1. FOR GENERAL NOTES KEY TO MATERIALS, SYMBOLS, ABBREVIATIONS, FINISH SCHEDULES AND SCHEDULES OF DRAWINGS SEE DWGS A-A-1 TO A-A-6.
2. FOR COMPLETE ¼" SCALE CORE PLAN SEE DRAWING A-A-66
3. ALL ELEVATIONS GIVEN THUS (10'-0") ARE IN RELATION TO FINISH 41ST FLOOR.
4. FOR MECHANICAL AND ELECTRICAL LAYOUT SEE RESPECTIVE ENGINEER'S DRAWING.
5. FOR TYPICAL STAIR DETAILS SEE DWGS A-A-204 & A-A-208
6. WHERE NO SUSPENDED CEILINGS ARE CALLED FOR, SUCH AS IN CLOSETS, STAIR PASSAGES ETC., BOTTOM ELEVATION OF ALL PIPING AND DUCTWORK TO BE MAINTAINED AT 8'-4" ABOVE FINISHED FLOOR TO PROVIDE FOR FUTURE CEILING INSTALLATION AND CLEARANCE OF FULL HEIGHT DOORS.

BULLETINS NOT DATED ARE IN THE PROCESS OF COMPLETION

CONTRACT BID DRAWING date 2-4-68

NO.	DATE	BUL. NO.	BY	NO.	DATE	BUL. NO.	BY
				△	10-27-72	A-175	L.C.
				△	6-18-71	A-166	L.J.
				△	6-18-71	A-164	OBL
				△	2-19-70	A-58	D.G.
				△	1-20-70	A-47	L.J.
				△	1-20-70	A-85	L.J.
				△	5-23-69	A-13	H.G.
				△	5-23-69	A-27	[illegible]
△	6-12-73	A-316	D.G.	△	11-1-68	A-11	M.M.
△	4-19-73	A-309	L.J.	△	5-16-68		J.V.L.
REVISIONS				REVISIONS			

APPROVED

CHIEF, PLANNING DIVISION

DATE

REGISTERED ARCHITECT — RICHARD ROTH — STATE OF NEW YORK

THE WORLD TRADE CENTER

THE PORT OF NEW YORK AUTHORITY

MINORU YAMASAKI & ASSOCIATES — MINORU YAMASAKI, ARCHITECT

EMERY ROTH & SONS — RICHARD ROTH, ARCHITECT

WORTHINGTON, SKILLING, HELLE & JACKSON — STRUCTURAL ENGINEERS

JAROS, BAUM & BOLLES — MECHANICAL ENGINEERS

JOSEPH R. LORING & ASSOCIATES — ELECTRICAL ENGINEERS

THE PORT OF NEW YORK AUTHORITY — PAVING, UTILITIES, FOUNDATIONS

1/8" = 1'-0" scale 0 5 10 20 feet

TITLE: 42ND FLOOR PLAN — UPPER MECH. EQUIP. RM. LEVEL

DRAWN: | CHECKED: | SCALE: 1/8" = 1'-0" | DATE: 7-31-67 | PROJECT NUMBER: | SHEET: OF

DRAWING NUMBER: A·A·65