

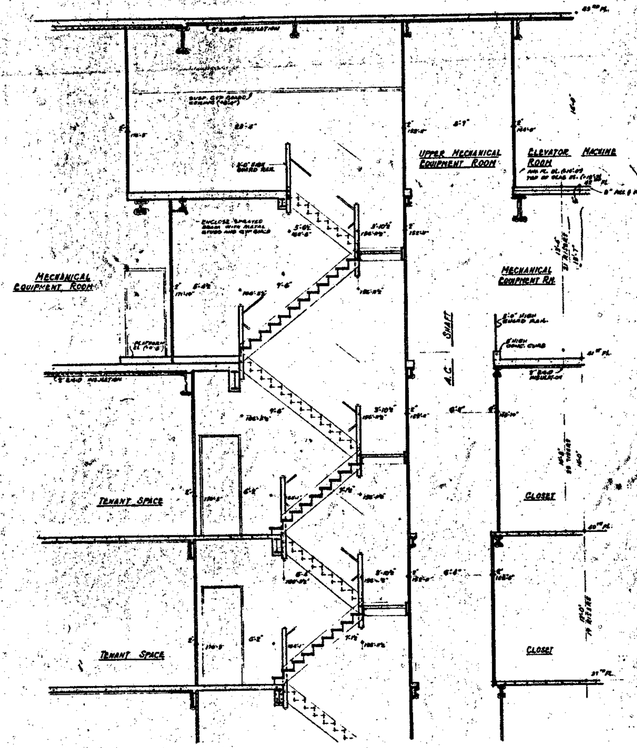


SECTION (F/68) THRU STAIR #2

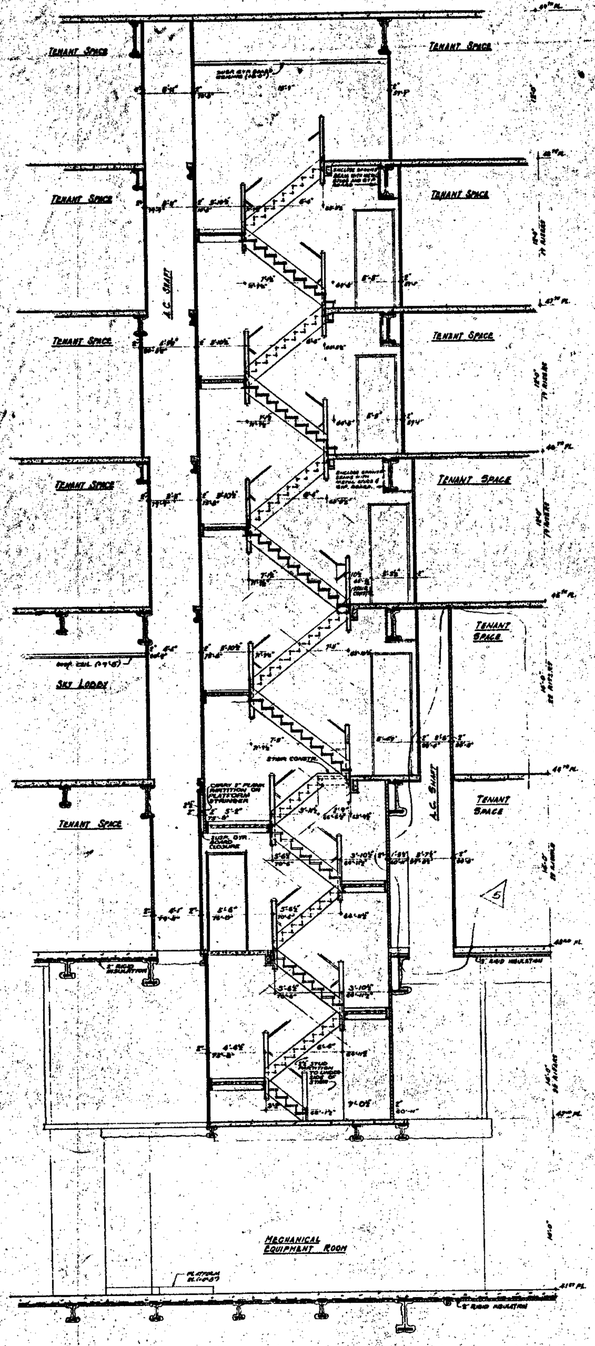

SECTION (G/68) THRU STAIR #2

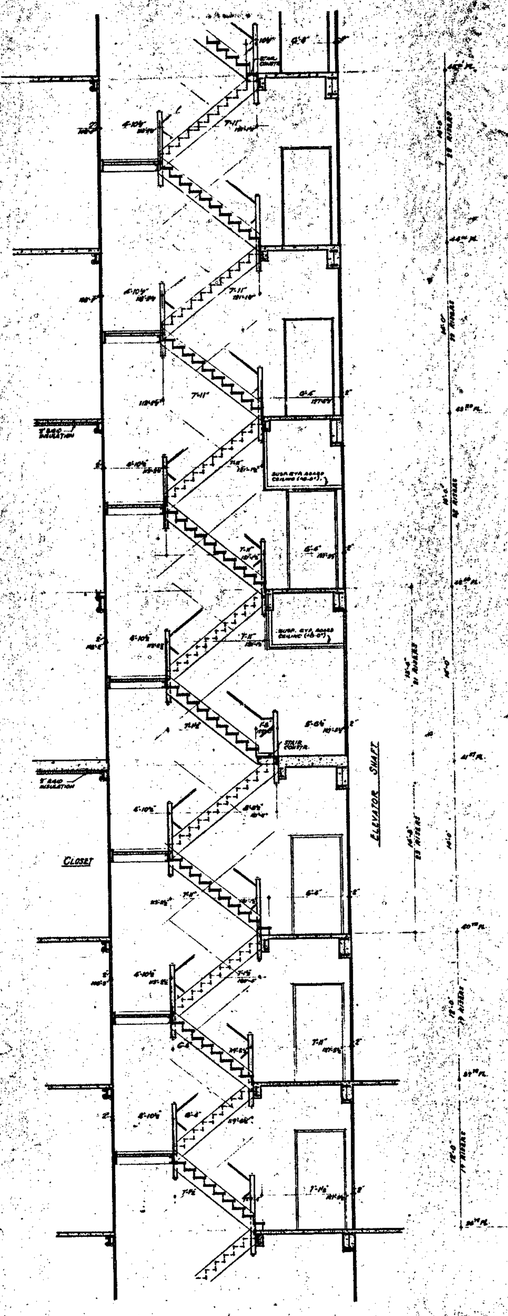

SECTION (H/68) THRU STAIR #3

NOTES

1. FOR GENERAL NOTES, KEY TO MATERIALS SYMBOLS, ABBREVIATIONS FINISH SCHEDULES, DOOR SCHEDULES AND SCHEDULES OF DEVICES SEE DRAWINGS A-0.1 TO A-0.6.
2. ALL ELEVATIONS GIVEN, SUCH (5'-0") ARE IN RELATION TO FINISH FLOOR.
3. FOR TYPICAL STAIR DETAILS SEE DWGS. A-0.205 AND A-0.206
4. WHERE IN SUSPENDED CEILINGS ARE CALLED FOR, SUCH AS IN CORRIDORS, STAIR, TOILET ROOMS ETC. BOTTOM ELEVATION OF ALL PIPING AND DUCTWORK SHALL BE MAINTAINED AT 8'-0" ABOVE FINISHED FLOOR, TO ALLOW FOR FUTURE CEILING INSTALLATION AND CLEARANCE OF ALL LIGHT SCALE.
5. CHASES ARE REQUIRED ON ALL BEAM PROJECTIONS OVER 6" HORIZONTAL (6" ACTUAL) DIMENSION IN ELEVATOR SHAFTS AND SHALL BE MINIMUM 12" FROM HORIZONTAL. SEE TYPICAL DETAILS.
6. FOR TYPICAL PARTITION DETAILS SEE DRAWINGS A-0.201 TO A-0.203

CONTRACT NO. DRAWING date 2-1-68

NO.	DATE	DWG. NO. OR DESCRIPTION
A	1-30-70	A-47
A	9-15-69	A-13
A	5-21-69	A-11
A	6-1-68	A-10
A	4-12-68	A-6

REVISIONS

APPROVED

CHIEF, PLANNING DIVISION

DATE

REGISTERED ARCHITECT STATE OF NEW YORK

THE WORLD TRADE CENTER

THE PORT OF NEW YORK AUTHORITY

MINORU YAMASAKI & ASSOCIATES — MINORU YAMASAKI, ARCHITECT

EMERY ROTH & SONS — RICHARD ROTH, ARCHITECT

WORTHINGTON, SKILLING, HELLE & JACKSON — STRUCTURAL ENGINEERS

LAMB, RAUM & DOLLER — MECHANICAL ENGINEERS

JOSEPH R. LORING & ASSOCIATES — ELECTRICAL ENGINEERS

THE PORT OF NEW YORK AUTHORITY — PAVING, UTILITIES, FOUNDATIONS

TITLE: STAIR SECTIONS STAIRS #2 & #3

DESIGNED		CHECKED	
SCALE	1/4"=1'-0"	DATE	2-1-68
PROJECT NUMBER		SHEET	OF
DRAWING NUMBER	A-A-68		