

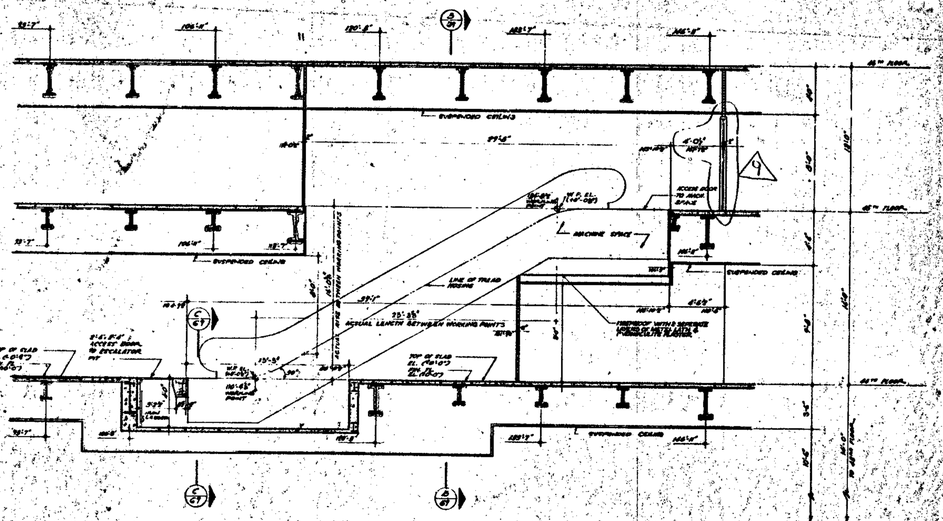



SECTION (A/G1) THRU ESCALATORS A-5 & A-6

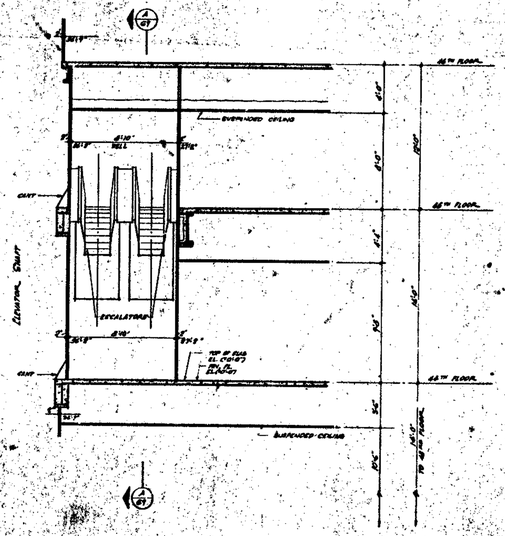


SECTION (D/G1)

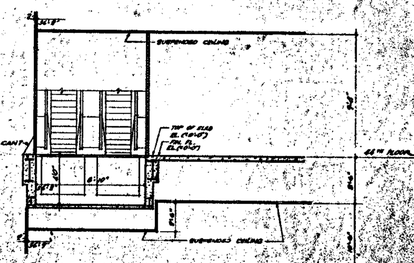


SECTION (C/G1)

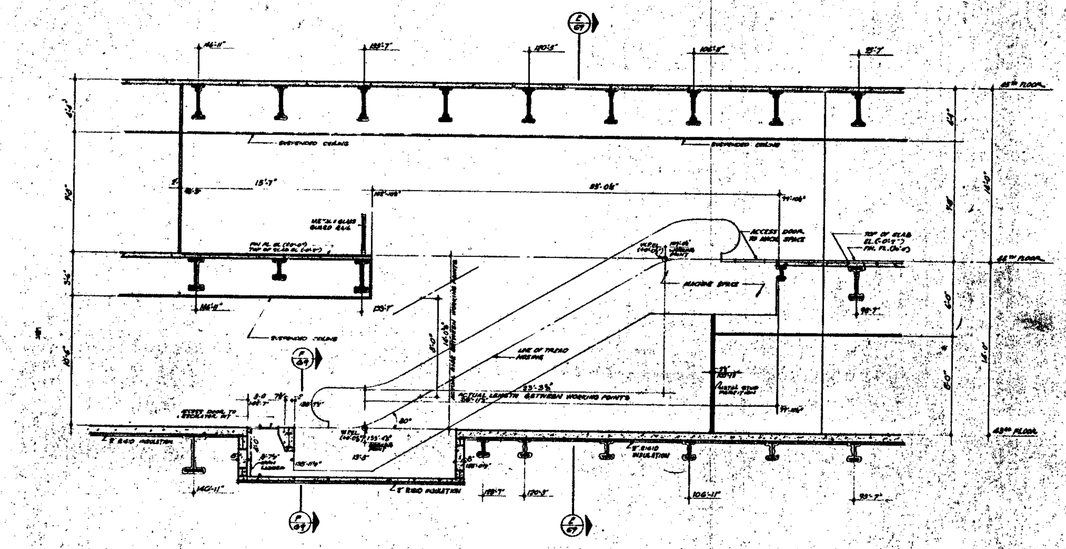

SECTION (D/G1) THRU ESCALATORS A-3 & A-4

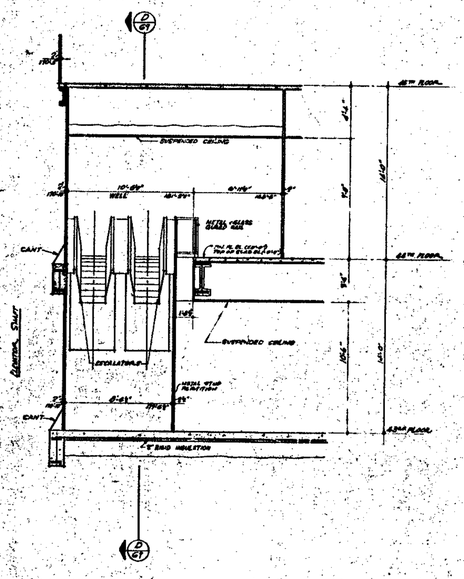

SECTION (E/G1)

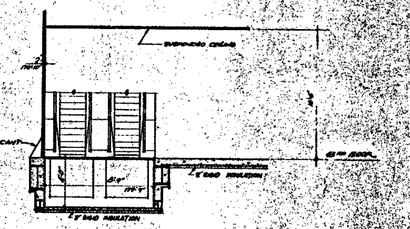

SECTION (F/G1)

NOTES:

1. FOR GENERAL NOTES, KEY TO MATERIALS, SYMBOLS, ABBREVIATIONS, FINISH SCHEDULE, CODE, STANDARDS, AND DEFINITIONS OF TERMINOLOGY SEE DRAWINGS A-0.1 TO A-0.3
2. ALL ELEVATIONS GIVEN THUS (+141'-0") ARE IN RELATION TO FINISH FLOORS.
3. FOR MECHANICAL AND ELECTRICAL LAYOUT SEE RESPECTIVE SHOPDRAWING DRAWINGS.
4. PAINT FLOOR ELEVATION AND TOP OF SLAB DEPRESSIONS ARE EQUAL UNLESS OTHERWISE SHOWN OR NOTED.
5. WHERE AN EXPANSION JOINT DOES NOT OCCUR FOR, AND IS IN CLOSE TO, ANY PARTITION ETC., BOTTOM ELEVATION OF ALL FURRED AND SUSPENDED SHALL BE MAINTAINED AT 8'-0" ABOVE FINISHED FLOORS, TO ALLOW FOR FUTURE CEILING INSTALLATION AND CLEARANCE OF ALL LIGHT GAUGE.
6. FOR ADDITIONAL DETAILS AND SECTIONS OF ESCALATORS SEE DWG #A.0-7.00
7. CANTS AND FURRING AT ALL DOOR JAMB OPENINGS TO BE 2" (2" ACTUAL) DIMENSION IN RELATION TO WALLS AND SHALL BE MINIMUM 10" FROM HORIZONTAL. SEE TYPICAL DETAILS.
8. FOR ESCALATOR DETAILS, PANELING AND ADDITIONAL SECTIONS SEE DRAWING # A-AE-656.
9. FOR TYPICAL PARTITION DETAILS SEE DRAWINGS A-AB-596 TO A-AB-598.

BULLETINS NOT DATED ARE IN THE PROCESS OF COMPLETION

CONTRACT NO.	DRAWING dgs. 12/65	
	5-17-74 A-597	L.L
	A-164	LC
	6-18-71 A-166	DBL
	11-6-70 A-109	L.L
	2-5-70 A-78	A.K
	1-30-70 A-47	L.L
	5-31-69 A-25	L.L
	5-15-69 A-17	L.L
	8-1-68 A-10	DBL
	6-19-68 A-5	D.G

REVISIONS

APPROVED

CHIEF, PLANNING DIVISION

DATE

THE WORLD TRADE CENTER
THE PORT OF NEW YORK AUTHORITY

MINORU YAMASAKI & ASSOCIATES — MINORU YAMASAKI, ARCHITECT
EMERY ROTH & SONS — RICHARD ROTH, ARCHITECT
WORTHINGTON, SKILLING, HELLE & JACKSON — STRUCTURAL ENGINEERS
JAROS, BAUM & BOLLES — MECHANICAL ENGINEERS
JOSEPH R. LORING & ASSOCIATES — ELECTRICAL ENGINEERS
THE PORT OF NEW YORK AUTHORITY — PAVING, UTILITIES & FOUNDATIONS

1/8"=1'-0"

TITLE: ESCALATOR SECTIONS
ESCALATORS A-3, A-4, & 5 / A-6

DRAWN		CHECKED	
SCALE	1/8"=1'-0"	DATE	7-24-67
PROJECT NUMBER		SHEET	OF
DRAWING NUMBER	A·A·69		