

NORTH


NOTES

1. FOR GENERAL NOTES, KEY TO MATERIALS, SYMBOLS, ABBREVIATIONS, UNITS, SCHEDULES, DOOR SCHEDULES AND SCHEDULE OF DRAWINGS SEE DRAWINGS A-1-1 TO A-1-6
2. FOR CODE, EGRESS, OCCUPANCY AND NOTES IN CASE AREA AND 'M' ZONE CODE SEE DWG. A-1-71
3. ALL ELEVATIONS GIVEN THUS (T.O.F.) ARE IN RELATION TO FINISH FLOOR.
4. FOR MECHANICAL AND ELECTRICAL LAYOUTS SEE SEPARATE DRAWINGS, MARKED E.
5. ALL TRENCH HEADERS TO BE PREPARED AT UNDERSIDE OF SLAB FOR A MIN. OF 4'-0" WITH A 2'-0" x 2'-0" TYPE CONCRETE. SEE ARCHITECTURAL SPECIFICATIONS FOR TYPE AND ELECTRICAL DRAWINGS AND CONTRACTORS APPROVED SHOP DRAWINGS FOR LOCATION AND LAYOUT OF TRENCH HEADERS AND RACEWAYS.
6. CONDUCTOR AND TO-LET LIMITING LENGTH AS SHOWN, FOR ALL OTHER LIMITING SEE ELECTRICAL DRAWINGS AND ARCHITECTURAL DETAILS.
7. FINISH FLOOR ELEVATION AND TOP OF BEAM ELEVATIONS ARE (T.O.F.) UNLESS OTHERWISE SHOWN OR NOTED.
8. WHERE NO SUSPENDED CEILINGS ARE CALLED FOR, WHICH ARE 10'-0" CLEAR, STEAM, PIPES ETC., BOTTOM ELEVATION OF ALL PIPING AND STRUCTURAL SHALL BE MAINTAINED 11'-6" ABOVE FINISHED FLOOR. TO BE PAINTED BY OTHERS.
9. CEILING INSTALLATION AND CLEARANCE OF FULL HEIGHT PARTITIONS.
10. EXTENT OF PUBLIC CORRIDOR CEILING IS INDICATED THUS _____

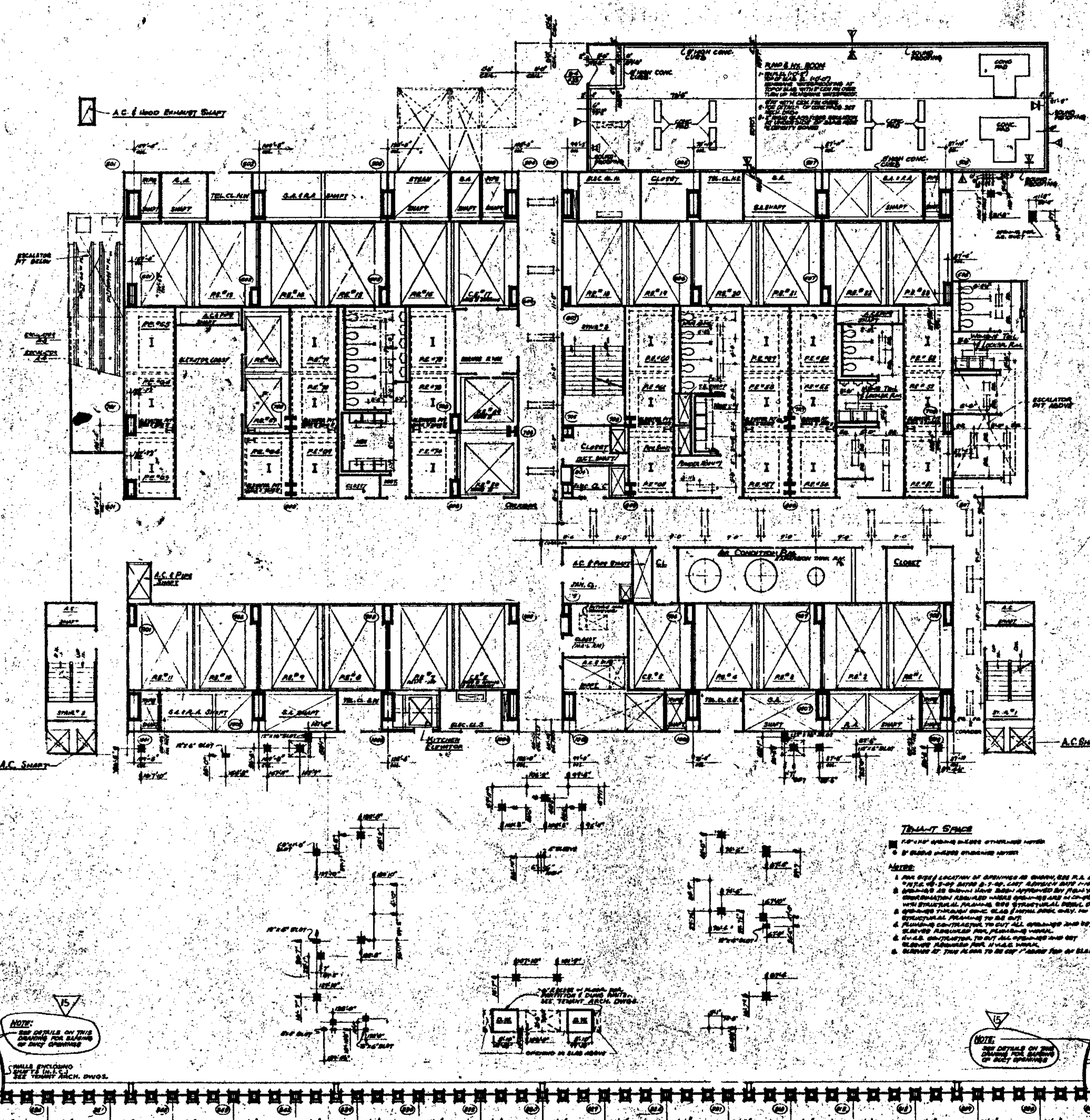

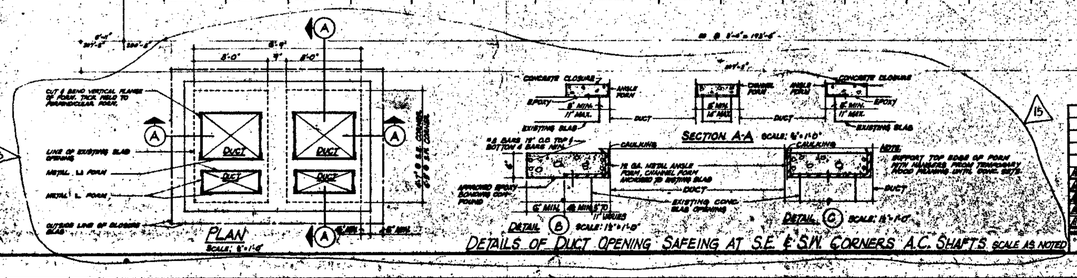

DETAILS OF DUCT OPENING SAFEING AT S.E. & S.W. CORNERS A.C. SHAFTS SCALE AS NOTED

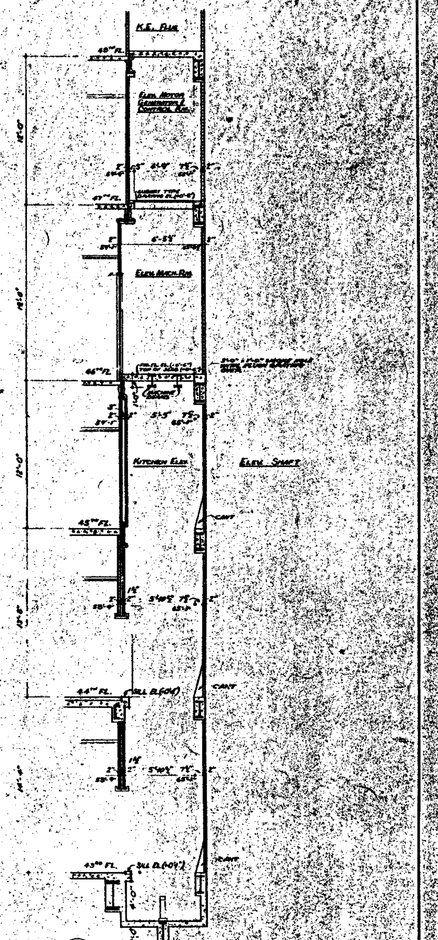

SECT. 4/70 THRU: KITCHEN ELEV.

BULLETINS NOT DATED ARE IN THE PROCESS OF COMPLETION

CONTRACT NO.	REVISIONS	No.	DATE	DESCRIPTION	BY
		1	6-18-71	A-114	DB
		2	11-5-70	A-108	LL
		3	8-28-70	A-78	LL
		4	6-19-70	A-55	DB
		5	1-30-70	A-26	E.C.
5-29-68	A-990	6	1-30-70	A-25	L.L.
10-7-70	A-917	7	1-30-70	A-25	DB
8-28-70	A-878	8	1-30-70	A-60	DB
12-12-69	A-794	9	7-22-69	A-17	L.L.
12-17-70	A-940	10	7-22-69	A-17	L.L.
DATE	DESCRIPTION	BY	DATE	DESCRIPTION	BY

REVISIONS REVISIONS

REGISTERED ARCHITECT STATE OF NEW YORK

APPROVED

CHIEF, PLANNING DIVISION

DATE

THE WORLD TRADE CENTER

THE PORT OF NEW YORK AUTHORITY

MINORU YAMASAKI & ASSOCIATES
MINORU YAMASAKI, ARCHITECT

EMERY ROTH & SONS
RICHARD ROTH, ARCHITECT

WORTHINGTON, SKILLMAN, HELLE & JACKSON
STRUCTURAL ENGINEERS

JAROS, BAUM & BOLLES
MECHANICAL ENGINEERS

JOSEPH R. LORING & ASSOCIATES
ELECTRICAL ENGINEERS

THE PORT OF NEW YORK AUTHORITY
SOILS, UTILITIES, FOUNDATIONS

TITLE: 43RD FLOOR PLAN
LOWER RECTILINEAR LEVEL

DESIGNED		DRAWING	
SCALE	1/8"=1'-0"	DATE	7-23-67
PROJECT APPROVED		CHECKED	
CONTRACT NO.		SHEET NO.	A-70