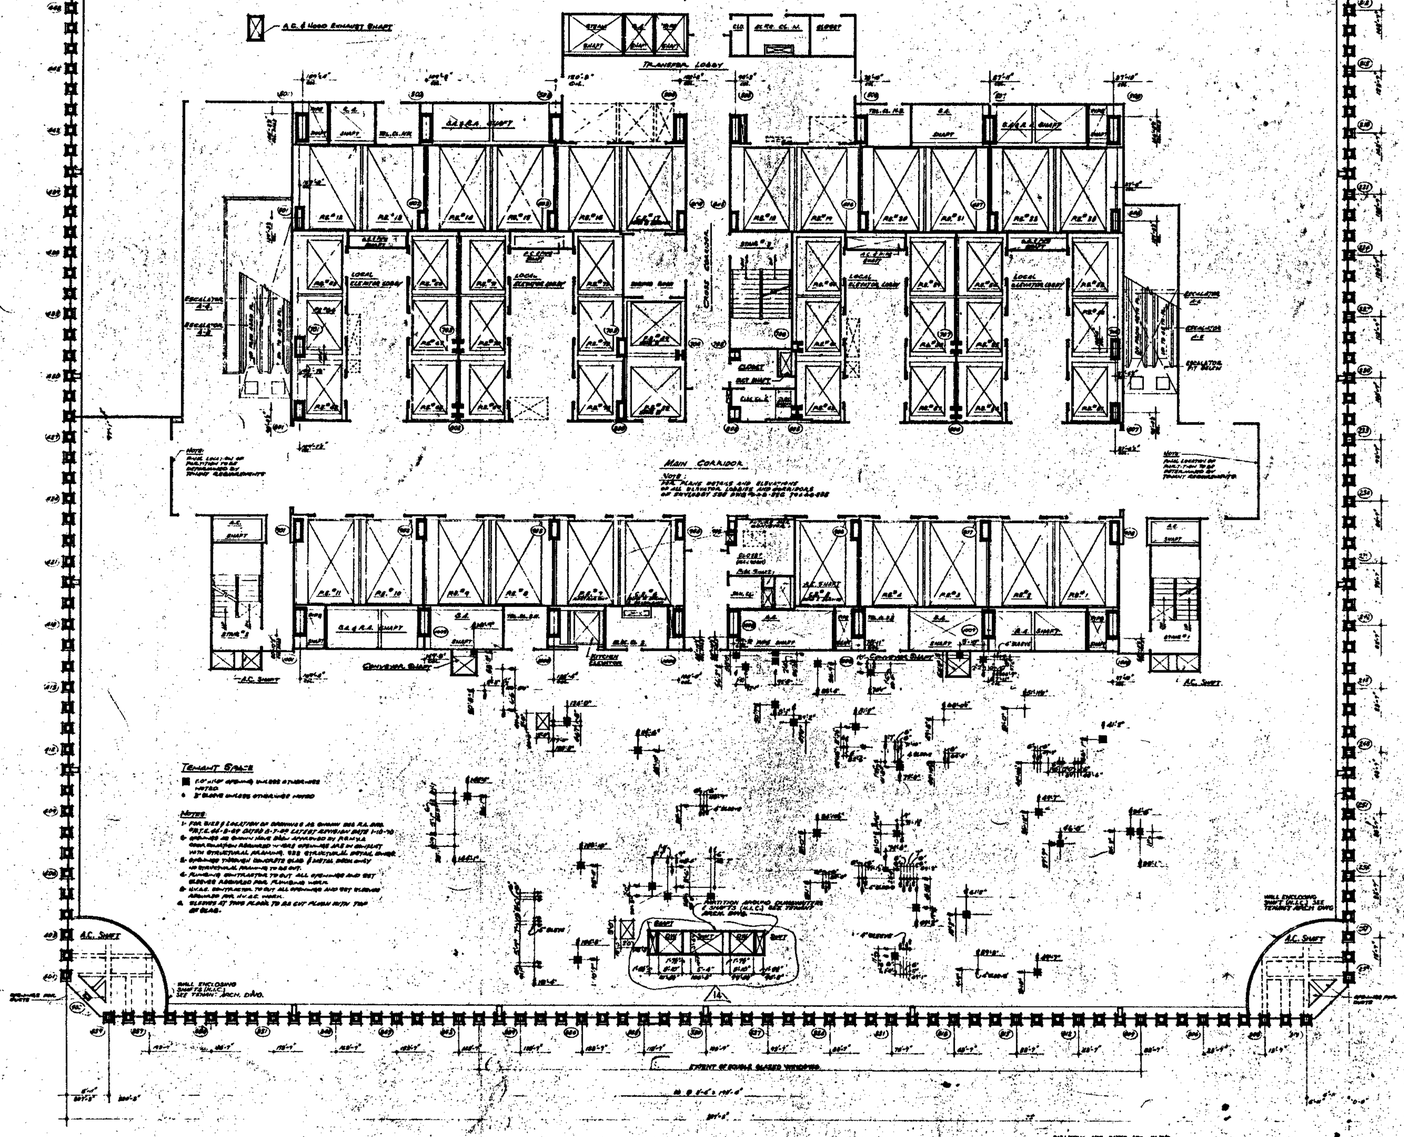


NOTES

1. FOR GENERAL NOTES, KEY TO SYMBOLS, SYMBOLS, ABBREVIATIONS, FINISH SCHEDULE, DOOR SCHEDULES AND SCHEDULES, SEE DRAWINGS A-1.1 TO A-1.6
2. FOR COMPLETE PARTITIONS AND NOTES IN CORE AREA SEE 4" SCALE CORE DRAWING A-1.78
3. ALL ELEVATIONS GIVEN THUS (± 0'-0") ARE IN RELATION TO FINISH FLOOR.
4. ALL MECHANICAL AND ELECTRICAL LAYOUTS ARE DIAGRAMMATIC UNLESS DIMENSIONED.
5. ALL TRENCH WORKING TO BE RESPONSIBILITY OF CONTRACTOR OF PLACE FOR A WIDTH OF 24" WITH A SPECIAL DUTY TYPE PROVISION SEE ARCHITECTURAL SPECIFICATIONS FOR TYPE AND EXTENT PROVIDED ALL OUTLETS ARE APPROVED SUCH MATERIAL FOR LOCATION AND DIRECTION FROM WORK AND TO REMOVE AS
6. CHECK AND VERIFY LOCATION OF FLOOR FOR ALL STATIC LOADING SEE ELECTRICAL DRAWING AND ARCHITECTURAL DETAILS.
7. FINISH FLOOR ELEVATION AND TOP OF ROAD ELEVATIONS ARE (16-6") UNLESS OTHERWISE SHOWN IN NOTES.
8. WHERE NO OVERALLS CEILINGS ARE CALLED FOR, SOFFITS AT CLOSETS, STAIR LANDINGS ETC. BOTTOM ELEVATION OF ALL OF 8'-1" AND DOTTED AREA SHALL BE MAINTAINED AT 8'-1" ABOVE FINISHED FLOOR, TO PROVIDE FOR FUTURE CEILING INSTALLATION AND CLEARANCE OF FULL HEIGHT DOORS.

BULLETINS NOT DATED ARE IN THE PROCESS OF CANCELLATION

CONTRACT NO.	DRAWING	Rev. 9-1-68					
					A-1.00	GBL	
				9-1-71	A-1.03	LLB	
				2-15-70	A-1.79	ALL	
				12-17-70	A-1.03	DG	
				1-30-70	A-1.06	EC	
				1-30-70	A-1.65	DG	
2	2-28-70	A-2.03	LL	1-30-70	A-1.02	DG	
1	12-18-70	A-2.03	LC	6-15-71	A-1.7	ALL	
2	6-15-71	A-1.00	GBL	5-25-71	A-1.5	LS	
2	6-15-71	A-1.00	GBL	5-25-71	A-1.5	LS	

REVISIONS

REVISIONS

APPROVED

DATE

THE WORLD TRADE CENTER
THE PORT OF NEW YORK AUTHORITY

MINORU YAMASAKI & ASSOCIATES
MINORU YAMASAKI, ARCHITECT

EMERY ROTH & SONS
RICHARD ROTH, ARCHITECT

WORTHINGTON, SKILLING, HELLE & JACKSON
STRUCTURAL ENGINEERS

JAROS, BAUM & BOLLES
MECHANICAL ENGINEERS

JOSEPH R. LORING & ASSOCIATES
ELECTRICAL ENGINEERS

THE PORT OF NEW YORK AUTHORITY
PAVING, UTILITIES, FOUNDATIONS

TITLE: 44TH FLOOR PLAN
SKY LOBBY

DRAWN | CHECKED

SCALE: 1/16"=1'-0" | DATE: 9-21-67

PROJECT NUMBER | SHEET OF

DRAWING NUMBER: A-A-72