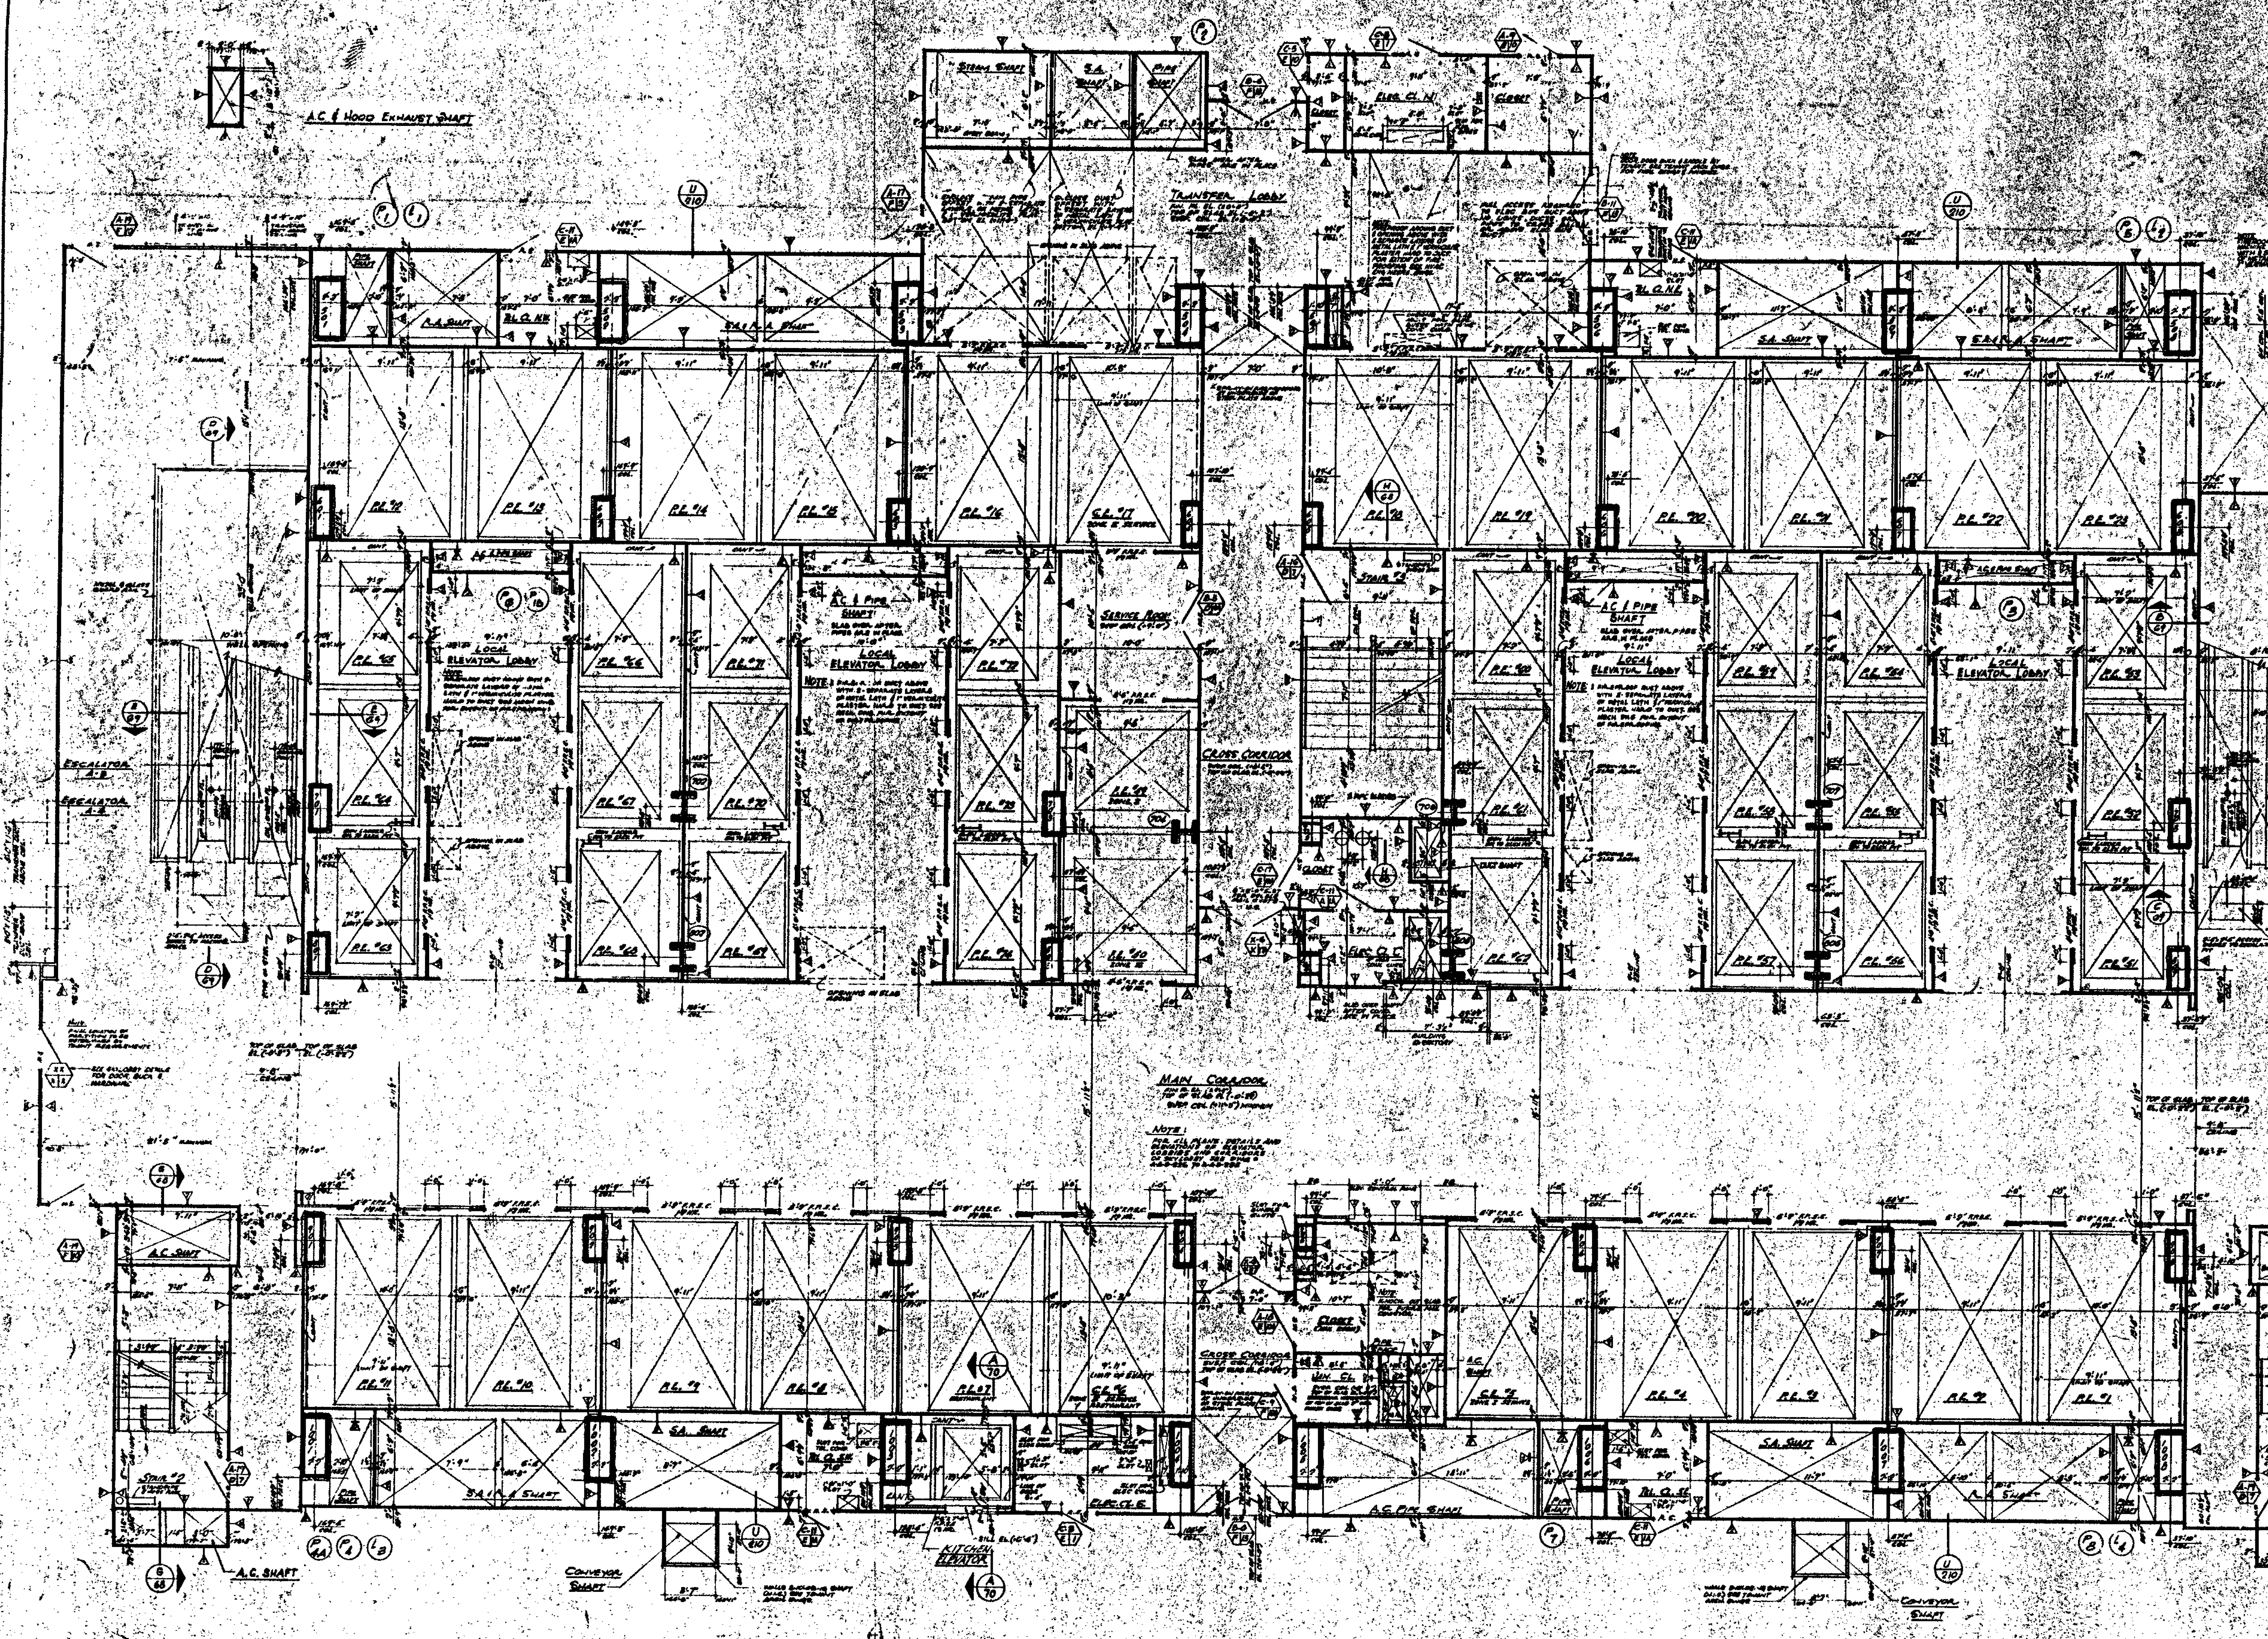


NOTES

1. FOR GENERAL NOTES, KEY TO MATERIALS, SYMBOLS, ABBREVIATIONS, DOOR SCHEDULES, [illegible] SEE DRAWINGS A-A-1 TO A-A-6.
2. FOR COMPLETE 1/8" SCALE FLOOR PLAN SEE DRAWING A-[illegible]
3. ALL ELEVATIONS [illegible]
4. FOR MECHANICAL AND ELECTRICAL [illegible] SEE RESPECTIVE [illegible] DRAWINGS.
5. FOR TYPICAL STAIR DETAIL SEE DRAWINGS [illegible]
6. ALL TRENCH HEADERS TO BE [illegible] A WIDTH OF [illegible] WITH A SPRAY-ON TYPE [illegible] SEE ARCHITECTURAL SPECIFICATIONS FOR TYPE & ELECTRICAL ENGINEERS & CONTRACTORS APPROVED SHOP DWGS. FOR LOCATION & EXTENT OF TRENCH HEADERS AND [illegible]
7. FINISH FLOOR ELEV. [illegible] AND TOP OF SLAB ELEVATIONS ARE [illegible] OTHERWISE SHOWN OR NOTED.
8. FLOOR [illegible] DISPENSERS IN MEN AND WOMEN TOILETS AND DISPENSER OVER EACH LAVATORY. SEE TYPICAL TOILET DETAILS DRAWINGS FOR [illegible] LOCATION.
9. WHERE NO SUSPENDED CEILINGS ARE CALLED FOR SUCH AS IN CLOSETS, STAIR PASSAGE, ETC., BOTTOM ELEVATION OF ALL PIPING AND DUCTWORK SHALL BE MAINTAINED AT 8'-6" ABOVE FINISHED FLOOR TO PROVIDE FOR FUTURE CEILING INSTALLATION AND CLEARANCE OF FULL HEIGHT DOORS.
10. CONTS. ARE [illegible] IN ALL BEAM PROJECTIONS [illegible] (ACTUAL) DIMENSION [illegible] AND SHALL BE [illegible] FROM [illegible] SEE TYPICAL DETAILS.
11. FOR TYPICAL PARTITION DETAILS SEE DRAWINGS A-AB-[illegible] TO A-AB-212.

BULLETINS NOT DATED ARE IN THE PROCESS OF COMPLETION

CONTRACT BID DRAWING date 2-7-68

NO.	DATE	BUL. NO.	BY	NO.	DATE	BUL. NO.	BY	NO.	DATE	BUL. NO.	BY
				[illegible]	1-30-72	A-234	L.C.	[illegible]	1-30-70	A-47	D.G.
				[illegible]	10-27-71	A-194	L.C.	[illegible]	1-30-70	A-48	D.G.
				[illegible]	10-27-71	A-200	L.C.	[illegible]	1-30-70	A-40	D.G.
				[illegible]	6-18-71	A-166	O.B.L.	[illegible]	5-23-69	A-13	L.J.
				[illegible]	6-18-71	A-166	O.B.L.	[illegible]	5-23-69	A-26	Z.L.P.
				[illegible]	9-1-71	A-128	[illegible]	[illegible]	5-23-69	A-17	Z.L.P.
				[illegible]	9-1-71	A-128	[illegible]	[illegible]	5-23-69	A-23	Z.L.P.
[illegible]		A-347	L.I.	[illegible]	11-6-70	A-108	L.I.	[illegible]	[illegible]	A-10	[illegible]
[illegible]	8-9-72	A-252	L.C.	[illegible]	8-13-70	A-78	A.M.	[illegible]	6-25-60	A-5	D.G.
[illegible]	9-29-72	A-228	L.C.	[illegible]	8-19-70	A-58	D.G.	[illegible]	3-18-68		J.V.L.

REVISIONS — REVISIONS — REVISIONS

APPROVED

CHIEF, PLANNING SECT'N

DATE

THE WORLD TRADE CENTER

THE PORT OF NEW YORK AUTHORITY

MINORU YAMASAKI & ASSOCIATES — MINORU YAMASAKI, ARCHITECT

EMERY ROTH & SONS — RICHARD ROTH, ARCHITECT

WORTHINGTON, SKILLING, HELLE & JACKSON — STRUCTURAL ENGINEERS

JAROS, BAUM & BOLLES — MECHANICAL ENGINEERS

JOSEPH R. LORING & ASSOCIATES — ELECTRICAL ENGINEERS

THE PORT OF NEW YORK AUTHORITY — [illegible]

1/4" = 1'-0"

TITLE: 44TH FLOOR CORE PLAN — SKYLOBBY

DRAWN: | CHECKED:
SCALE: 1/4" = 1'-0" | DATE:
PROJECT NUMBER: | SHEET:
DRAWING NUMBER: AA-73