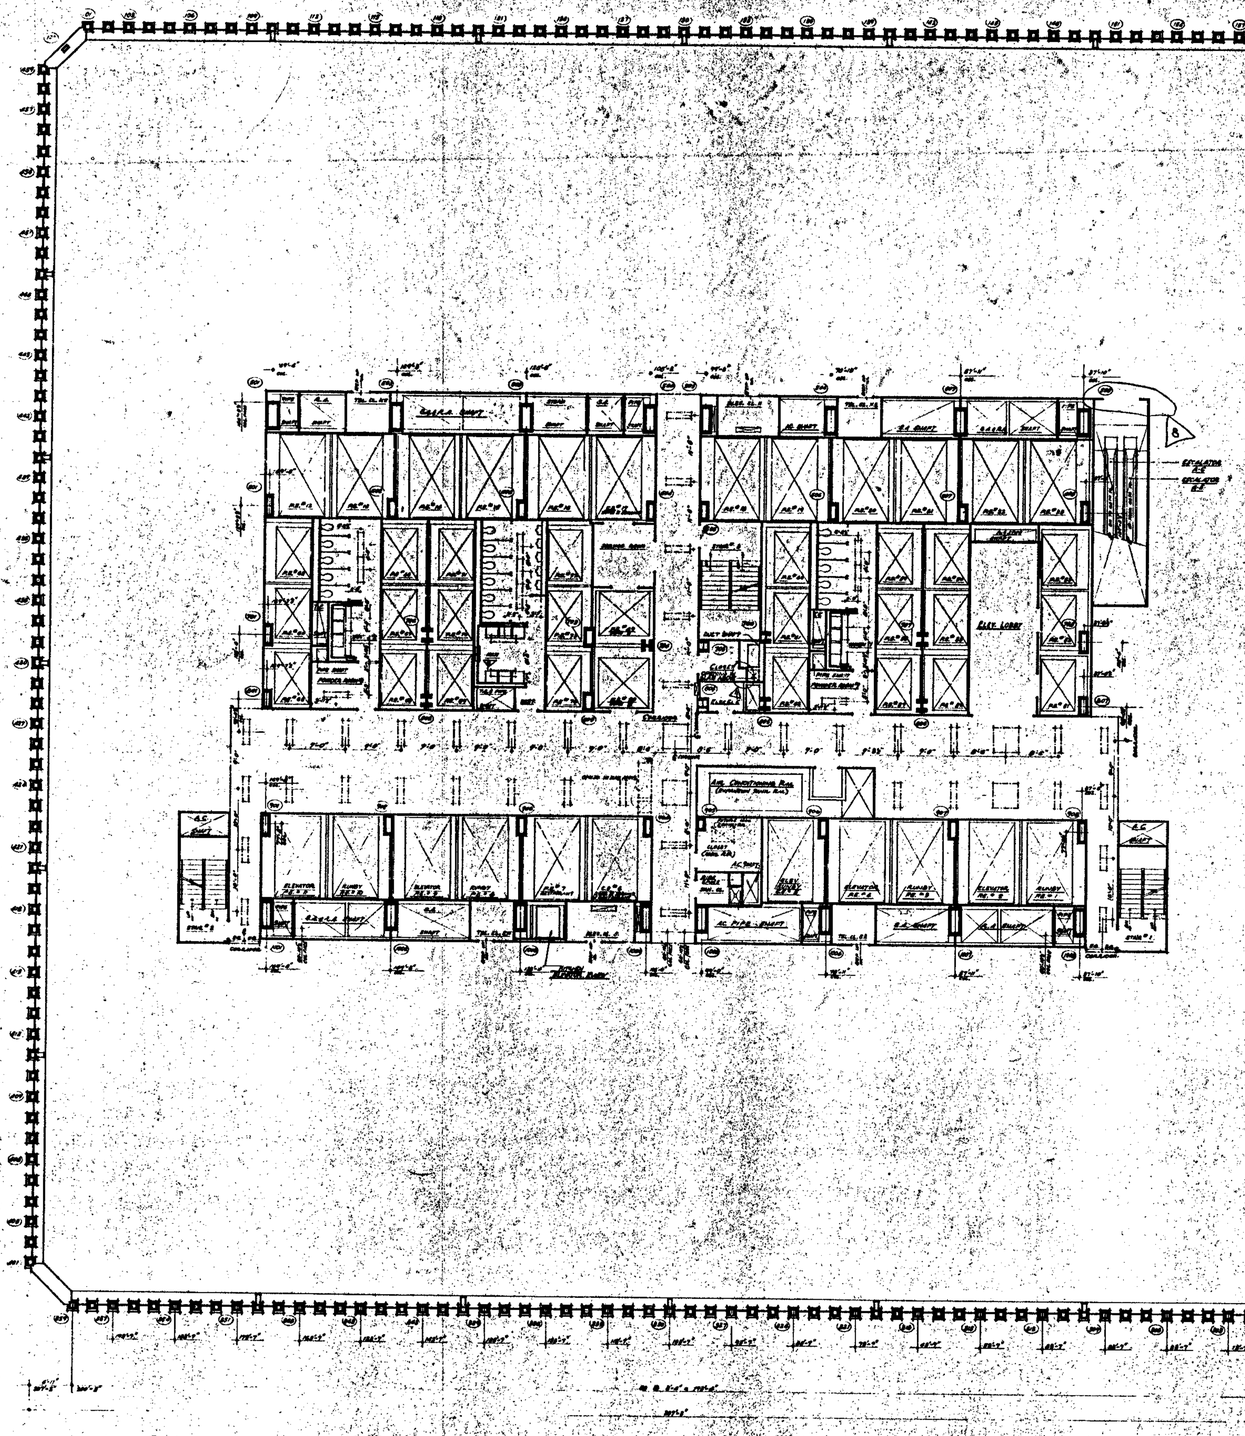


NOTES

1. FOR GENERAL NOTES, KEY TO MATERIALS, SYMBOLS, ABBREVIATIONS FINISH SCHEDULES, DOOR SCHEDULES AND SYMBOLS SEE DRAWINGS A-1.1 TO A-1.5.
2. FOR COMPLETE DIMENSIONS AND NOTES AT CORE AREA SEE 1/8" SCALE CORE DRAWINGS A-4.1 TO
3. ALL ELEVATIONS GIVEN THUS (EL 0'-0") ARE IN RELATION TO FINISH FLOOR.
4. FOR MECHANICAL AND ELECTRICAL LAYOUTS SEE SUPPORTING DRAWINGS
5. ALL TRENCH HEADERS TO BE RAISED AT INTERVALS OF 25.00 FOR A WIDTH OF 4'0 WITH A STRAIGHT TYPE PERFORATION. SEE ARCHITECTURAL SPECIFICATIONS FOR TYPE AND ELECTRICAL ENGINEERS AND CONTRACTORS SHALL SHOW ON SHOP DRAWINGS THE LOCATION AND EXTENT OF TRENCH RUNS AND PERFORATIONS.
6. CORRIDOR AND TOILET CEILING HEIGHTS AS SHOWN. ALL OTHER CEILING HEIGHTS SEE ELECTRICAL, MECHANICAL, ARCHITECTURAL SPECIFICATIONS.
7. FINISH FLOOR ELEVATIONS AND TYPE OF FINISH, ARCHITECTS AND CONTRACTORS CONFERENCE MAY BE NECESSARY.
8. RISERS TO EXPOSED COLUMNS, SEE ALSO CLOSED PAN, SPECIAL RECESSETTE, SPECIAL PARAPETS ETC., BOTTOM ELEVATION OF ALL PANS AND SUNTRAPS, SHALL BE MAINTAINED AT 6" ABOVE FINISHED FLOORS, TO PROVIDE FOR ACTUAL CEILING INSTALLATION AND CLEARANCE OF MAX HEIGHT DRAINS.
9. EXTENT OF PUBLIC CORRIDORS, STAIRS & ESCALATORS

BULLETINS NOT DATED ARE IN THE PROCESS OF COMPLETION

CONTRACT NO.	DRAWING DATE 2-1-66			
	6-19-68	A-176	LC	
		A-164	LC	
	6-18-71	A-164	DBL	
	6-18-71	A-164	DBL	
	4-28-72	A-88	LA	
	2-25-69	2-3	WC	
	5-21-69	A-23	[illegible]	
	5-23-69	A-17	[illegible]	
	8-18-66		DVL	

NO.	DATE	DRWG. NO.	BY
REVISIONS			

NO.	DATE	DRWG. NO.	BY
REVISIONS			

APPROVED

CHIEF, PLANNING DIVISION

DATE

REGISTERED ARCHITECT

THE WORLD TRADE CENTER

THE PORT OF NEW YORK AUTHORITY

MINORU YAMASAKI & ASSOCIATES
MINORU YAMASAKI, ARCHITECT

EMERY ROTH & SONS
RICHARD ROTH, ARCHITECT

WORTHINGTON, SKILLING, HELLE & JACKSON
STRUCTURAL ENGINEERS

JAROS, BAUM & BOLLES
MECHANICAL ENGINEERS

JOSEPH R. LORING & ASSOCIATES
ELECTRICAL ENGINEERS

THE PORT OF NEW YORK AUTHORITY
PIERS, UTILITIES, FOUNDATIONS

TITLE: 45TH FLOOR PLAN
UPPER OBSERVATION LOUNGE

1/8"=1'0" 0 5 10 15 20 FEET

DRAWN		CHECKED	
SCALE	1/8"=1'0"	DATE	7-26-67
PROJECT NUMBER		SHEET	OF
DRAWING NUMBER	A-A-74		