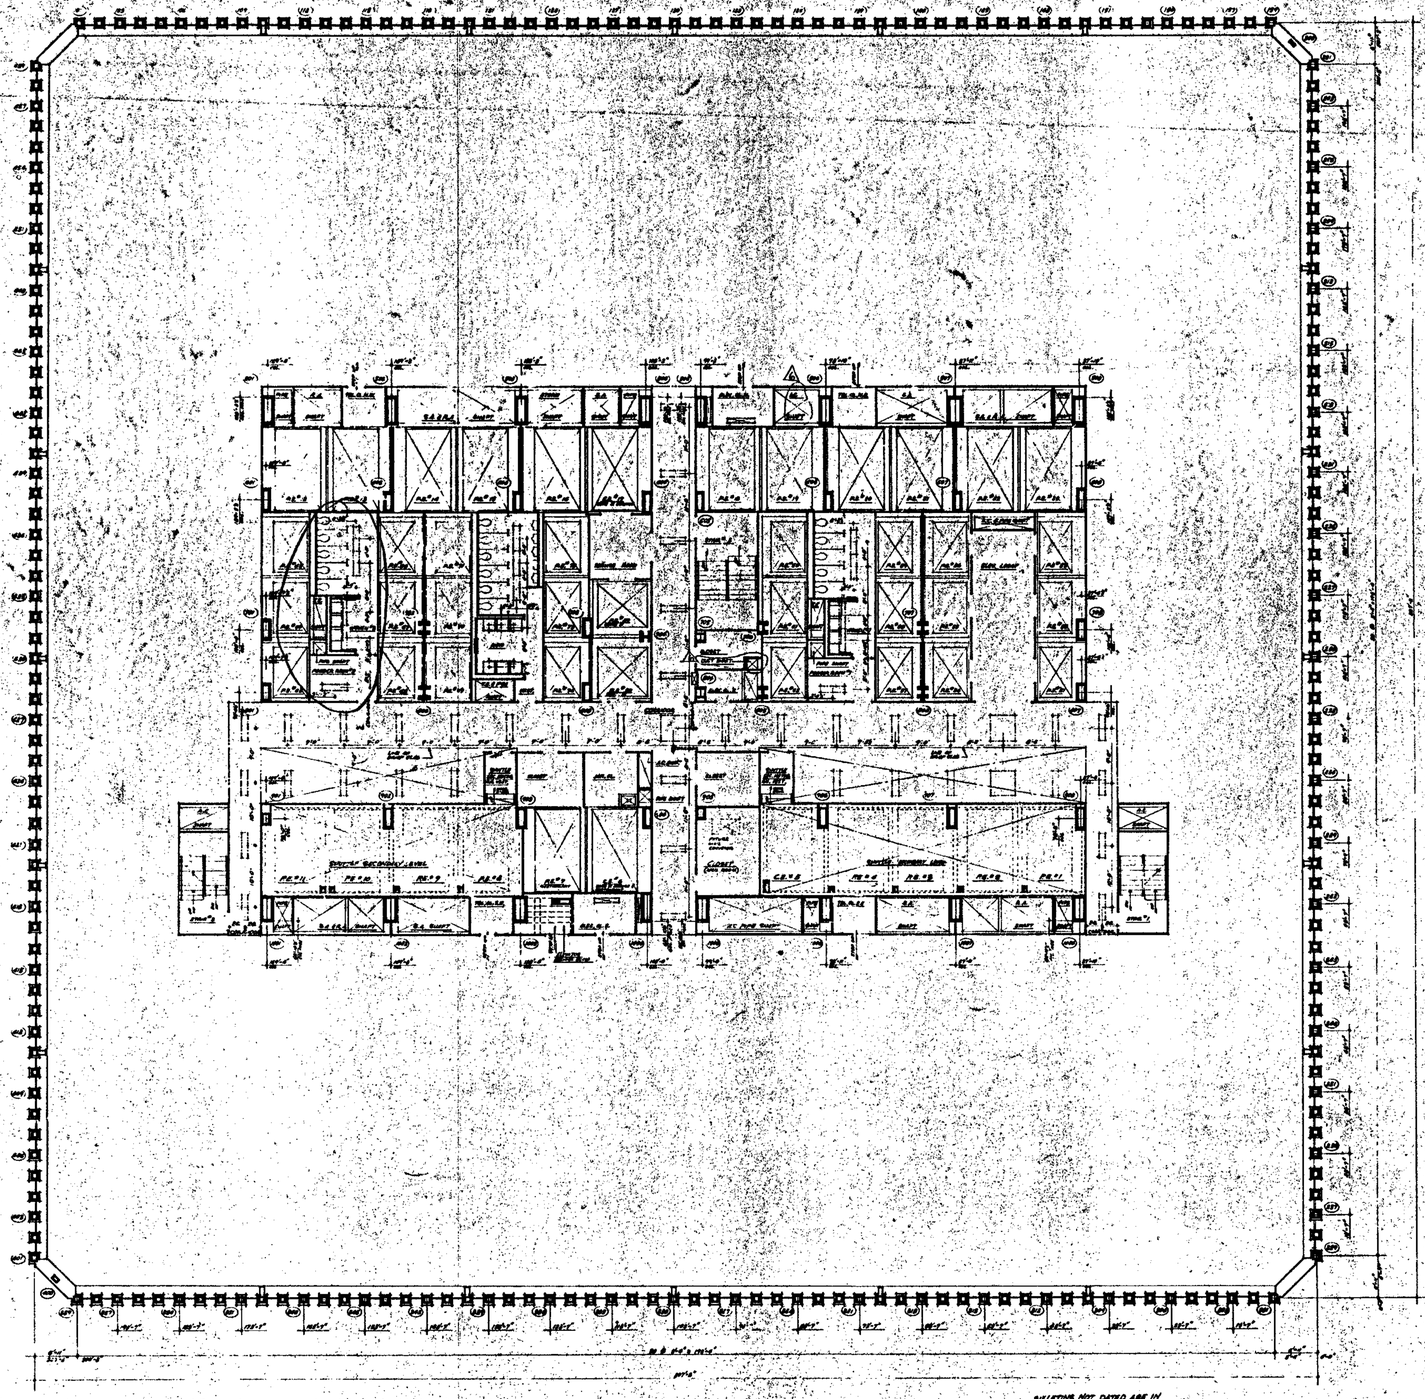


Above

NOTES

1. FOR GENERAL NOTES, KEY TO MATERIALS SYMBOLS, ABBREVIATIONS, DOOR SCHEDULE, FINISH SCHEDULE, ROOM SCHEDULE, SEE DRAWINGS A-1.1 TO A-1.3.
2. FOR COMPLETE DIMENSIONS OF CORE AREA SEE DRAWING A-2.1.
3. ALL DIMENSIONS GIVEN FROM FACE OF GRID LINE OR FACE OF SLAB EDGE.
4. FOR MECHANICAL AND ELECTRICAL SYMBOLS AND ABBREVIATIONS SEE DRAWING M-1.
5. ALL FINISHES INDICATED TO BE PREFINISHED OR A MATERIAL OF THAT WHICH A FINISH IS TO BE PREFINISHED, SEE ARCHITECTURAL SPECIFICATIONS FOR TYPE AND EXTENT OF FINISHES. ALL FINISHES INDICATED ARE SUBJECT TO ARCHITECT'S APPROVAL AND SHALL BE AS SPECIFIED. SEE SPECIFICATIONS FOR TYPE AND EXTENT OF FINISHES REQUIRED AND PREFINISHED.
6. CORRIDOR AND TOILET LIGHTING LAYOUTS AS SHOWN FOR ALL OTHER FLOORS.
7. LIGHTING AND EMERGENCY POWER AS PER ELECTRICAL SPECIFICATIONS.
8. PRIVATE PEDAL EXCAVATION AND TOILET ROOMS SHALL BE EQUIPPED WITH SOAP DISPENSERS AND TOILET TISSUE HOLDERS.
9. WHERE NO ENCIRCLED CEILING HEIGHTS ARE CALLED FOR, LEVEL OF CEILING IS TO BE AT CLOSET LEVEL. PARAPET, ETC., BOTTOM EXCEPTIONS ARE NOTED ON PLANS. SOFFIT OF CEILING SHALL BE MAINTAINED AT 8'-0" ABOVE FINISHED FLOOR IN PUBLIC CORRIDORS TO PROVIDE FOR PROPER CEILING INSTALLATION AND CLEARANCE OF MECHANICAL DUCTS.
10. EXTENT OF PUBLIC CORRIDOR CEILING IS INDICATED THUS: _____

BULLETINS NOT DATED ARE IN THE PROCESS OF COMPLETION

CONTRACT BID DRAWING date 9-9-66

NO.	DATE	REVISIONS	BY
1	6-22-67	A-106	GBL
2	7-24-67	A-25	L.H.
3	7-27-67	A-16	L.H.
4	8-23-67	A-13	B.C.
5	2-23-68	A-17	L.H.
6	2-23-68	A-25	L.H.

REGISTERED ARCHITECT — STATE OF NEW YORK

APPROVED

CHIEF, PLANNING DIVISION

DATE

THE WORLD TRADE CENTER

THE PORT OF NEW YORK AUTHORITY

MINORU YAMASAKI & ASSOCIATES — MINORU YAMASAKI, ARCHITECT

EMERY ROTH & SONS — RICHARD ROTH, ARCHITECT

WORTHINGTON, SKILLING, HELLE & JACKSON — STRUCTURAL ENGINEERS

JAROS, BAUM & BOLLES — MECHANICAL ENGINEERS

JOSEPH R. LORING & ASSOCIATES — ELECTRICAL ENGINEERS

THE PORT OF NEW YORK AUTHORITY — PORTAL, UTILITIES, FOUNDATIONS

TITLE: 46TH FLOOR PLAN

SCALE: 1/8" = 1'-0" — DRAWN: — CHECKED: — DATE: 7-8-66

PROJECT NUMBER: — SHEET NUMBER: A-A-76