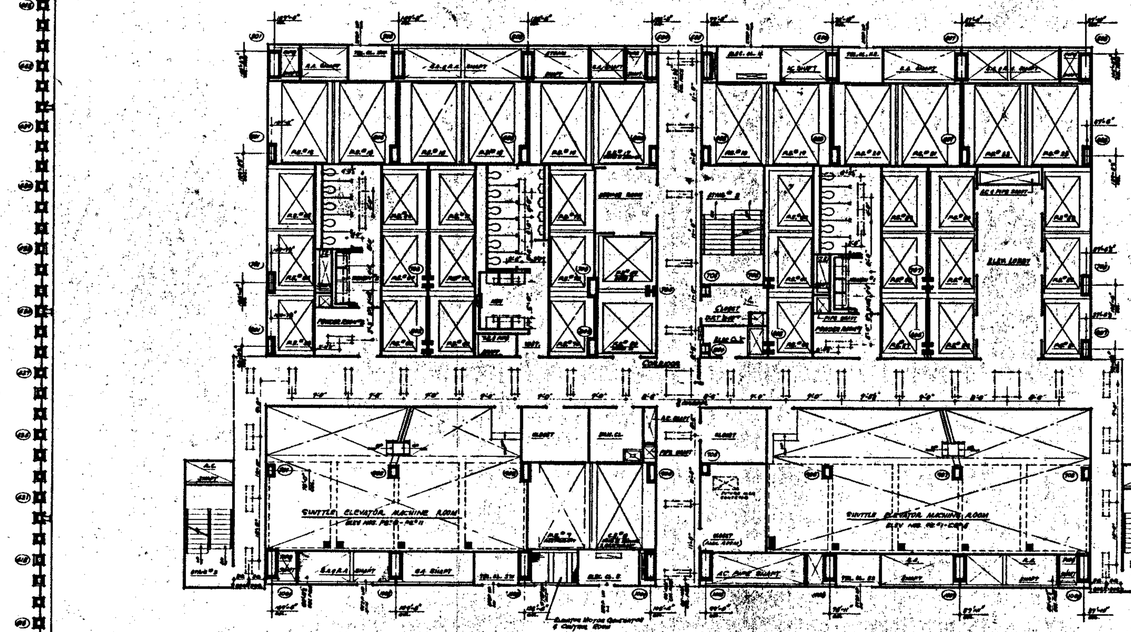


A-78

NORTH

NOTES

1. ALL GENERAL NOTES, KEY TO ABBREVIATIONS, SYMBOLS, ORIENTATION, FINISH SCHEDULES, DOOR SCHEDULES AND DRAWINGS OF DOORS SEE DRAWINGS A-1.11 TO A-1.15
2. ALL CONCRETE, MASONRY AND WOOD FRAMING SEE DRAWING A-1.17
3. ALL PARTITIONS, OTHER THAN C.M.U., ARE IN RELATION TO FINISH FLOOR.
4. ALL MECHANICAL AND ELECTRICAL EQUIPMENT SHOWN FOR DIAGRAMMATIC PURPOSES ONLY.
5. ALL FLOOR HEADERS TO BE PROTECTED AT EMERGENCE OF FLUE FOR A DEPTH OF 5'0" WITH A SPRAY-ON TYPE FIREPROOFING. SEE ARCHITECTURAL SPECIFICATIONS FOR TYPE AND ELECTRICAL CONDUIT AND LIGHTING FIXTURES SHALL BE SELECTED FOR EMOTIONAL LOAD DENSITY, BY STRUCTURAL ENGINEER AND PROPERTY MGR.
6. CORRIDOR AND TOILET LIGHTING LAYOUT AS SHOWN. FOR ALL OTHER LIGHTING SEE ELECTRICAL DRAWINGS AND ARCHITECTURAL DRAWINGS.
7. FINISH FLOOR ELEVATION AND TOP OF SLAB ELEVATIONS ARE EQUAL UNLESS OTHERWISE SHOWN OR NOTED.
8. WHERE NO ENVELOPE CONDUIT HAS BEEN CALLED FOR, DUCT AS IT CARRYS, STEAM PIPINGS ETC., BOTTOM SURFACE OF ALL PIPING AND DUCTWORK SHALL BE MAINTAINED AT 8'-0" ABOVE FINISHED FLOORS TO PROVIDE FOR FUTURE CEILING INSTALLATION AND CLEARANCE OF FULL HEIGHT DOORS.
9. EXTENT OF PUBLIC CORRIDOR CEILING IS INDICATED THUS _____

BULLETINS NOT DATED ARE IN THIS RECORDS AS COMPLETION CONTRACT NO. DRAWING DATE: 9-1-66

NO.	DATE	DESCRIPTION	BY
1	6-18-71	A-15 & 17	DLL
2	1-28-70	A-15	LJL
3	6-23-69	A-15	LJL
4	5-23-69	A-17	LJL

REVISIONS

REGISTERED ARCHITECT

APPROVED

DATE

THE WORLD TRADE CENTER
THE PORT OF NEW YORK AUTHORITY

MINORU YAMASAKI & ASSOCIATES — EMERY ROTH & SONS
MINORU YAMASAKI, ARCHITECT — RICHARD ROTH, ARCHITECT
WORTHINGTON, SKILLING, HELLE & JACKSON — JAROS, BAUM & BOLLES
STRUCTURAL ENGINEERS — MECHANICAL ENGINEERS
JOSEPH R. LORING & ASSOCIATES — THE PORT OF NEW YORK AUTHORITY
SOILS ENGINEERS & ENGINEERS — PIERS, UTILITIES, FOUNDATIONS

TITLE: 47TH FLOOR PLAN

DRAWN		CHECKED	
SCALE	1/8"=1'-0"	DATE	3-30-67
PROJECT NO.		SHEET	20
DRAWING NO.	A-A-78		