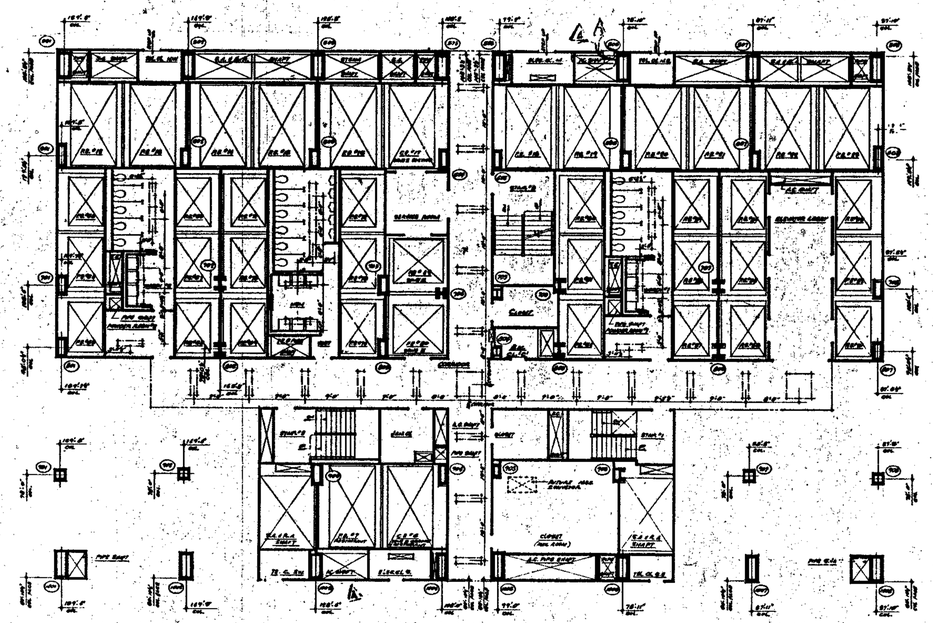


North

NOTES

1. FOR GENERAL NOTES, KEY TO MATERIAL & SYMBOLS ABBREVIATIONS, PLUMB BOBLEDGE LINES, DIMENSIONS AND SECTIONS OF STAIRWAYS SEE DRAWINGS P-2-1 TO P-2-8
2. FOR CONCRETE PARTITIONS AND WALLS IN CORE AREA SEE "A" BOOK CORE DRAWINGS "A" & "B"
3. ALL ELEVATOR DOORS THUS (EFDR) ARE TO BE FLUSH TO FINISH FLOOR
4. FOR MECHANICAL AND VENTILATING LOUVERS SEE MECHANICAL DRAWINGS
5. ALL TRENCH HEADERS TO BE PREFINISHED AT UNDERSIDE OF SLAB FOR A WIDTH OF 6'-0" WITH A SPRAY-ON TYPE PREFINISHING. SEE ARCHITECTURAL SPECIFICATIONS FOR TYPE AND ELECTRICAL ENGINEERS AND CONTRACTORS DRAWINGS FOR LOCATIONS AND EXTENT OF TRENCH HEADER AND PREFINISHING
6. CONDUIT AND TRUNK DUCTWORK LAYOUTS AS SHOWN, FOR ALL OTHER LIGHTING SEE ELECTRICAL DRAWINGS AND ARCHITECTURAL DETAILS.
7. PARTIAL PLANS, ELEVATIONS AND TYPICAL OF SLAB ELEVATORS ARE (SEE P2) UNLESS OTHERWISE SHOWN OR NOTED
8. WHERE NO SUSPENDED CEILINGS ARE CALLED FOR, SUCH AS IN CLOSETS, STAIR LANDINGS ETC., BOTTOM ELEVATIONS OF ALL PIPING AND DUCTWORK SHALL BE MAINTAINED AT 8'-6" ABOVE FINISHED FLOOR, TO PROVIDE FOR FUTURE CEILING INSTALLATION AND CLEARANCE OF FIRE HEIGHT DOORS.
9. EXTENT OF PUBLIC CORRIDOR, CEILING IS INDICATED THUS: [illegible]

BULLETINS NOT DATED ARE IN THE RECORD OF CONSTRUCTION CONTRACT NO. DRAWING NO. P-2-48

NO.	DATE	DESCRIPTION	BY
1	6-18-71	A-66	GBL
2	6-18-71	A-65	GBL
3	7-30-70	A-93	L.A.
4	9-25-67	A-17	[illegible]

REVISIONS

APPROVED

Director of Planning and Development

DATE

REGISTERED ARCHITECT NEW YORK

THE WORLD TRADE CENTER

THE PORT OF NEW YORK AUTHORITY

MINORU YAMASAKI & ASSOCIATES MINORU YAMASAKI, ARCHITECT	EMERY ROTH & SONS RICHARD ROTH, ARCHITECT
WORTHINGTON, SKILLING, HELLE & JACKSON STRUCTURAL ENGINEERS	JAROS, BAUM & BOLLES MECHANICAL ENGINEERS
JOSEPH R. LORING & ASSOCIATES ELECTRICAL ENGINEERS	THE PORT OF NEW YORK AUTHORITY PAVING, UTILITIES, FOUNDATIONS

TITLE: 49TH FLOOR PLAN

ORIGINAL		DRAWN	[illegible]
SCALE	1/16" = 1'-0"	DATE	7-30-70
PROJECT NUMBER		SHEET	[illegible]
DRAWING NUMBER		A-A-82	