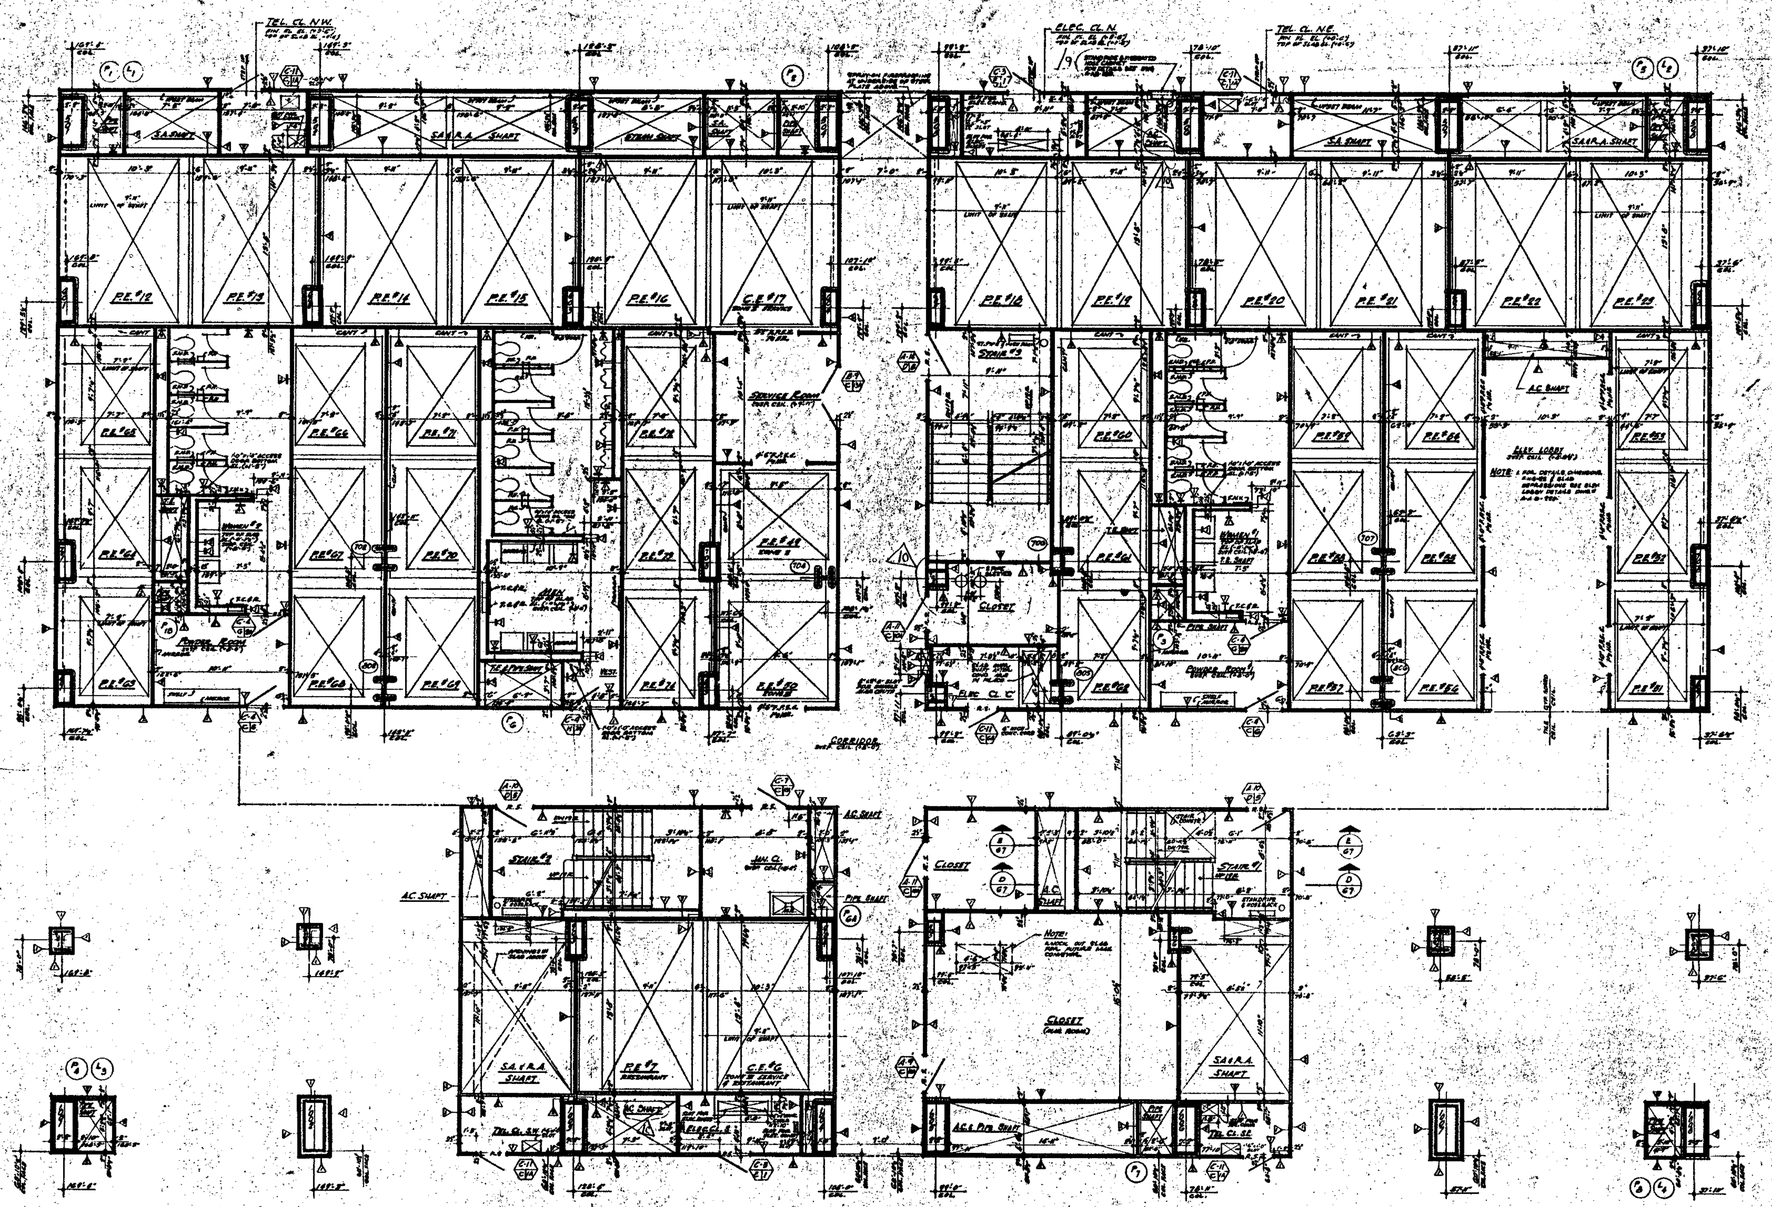


NOTES

1. FOR GENERAL NOTES, KEY TO MATERIALS, SYMBOLS, ABBREVIATIONS, FINISH SCHEDULE, DOOR SCHEDULE AND DIAGRAMS OF BEARING SEE DRAWINGS A-1-01 TO A-1-06
2. FOR COMPLETE 1/8" SCALE FLOOR PLAN SEE DRAWING A-A-05
3. ALL ELEVATIONS GIVEN THUS (101'-0") ARE IN RELATION TO FINISH FLOOR.
4. FOR MECHANICAL AND ELECTRICAL LAYOUTS SEE RESPECTIVE ENGINEERS DRAWINGS.
5. FOR TYPICAL STAIR DETAILS SEE DWG. A-A.6-206 & A-A.6-306
6. ALL TRENCH HEADERS TO BE FILLED/DECKED AT WORK FACE OF SLAB FOR A WIDTH OF 4'-0" WITH A 3/8"-ON TYPE OF FIRE PROOFING SEE ARCHITECTURAL SPECIFICATIONS FOR TYPE & ELECTRICAL ENGINEERS & CONTRACTOR'S APPROVED SHOP DWGS. FOR LOCATION & EXTENT OF TRENCH HEADERS & FIREPROOFING.
7. FINISH FLOOR ELEVATION AND TOP OF SLAB ELEVATIONS ARE (101'-0") SHALL BE DIFFERENCE SHOWN AS 10"-0".
8. PLANNED FOR DISPENSERS IN MEN AND WOMENS TOILETS. ONE DISPENSER AT EACH LAVATORY ACCESS DOORS TO SOAP DISPENSER VALVES, TO BE LOCATED IN ACCORDANCE WITH THE DIAGRAMS SEE TYPICAL TOILET DETAILS DWG. A-A.6-101
9. WHERE NO SUSPENDED CEILINGS ARE CALLED FOR, EACH OF THE CLOSETS, STAIR, PASSAGES ETC. BOTTOM ELEVATION OF ALL PIPING AND ELECTRICAL SHALL BE MAINTAINED AT 10'-6" ABOVE FINISHED FLOOR, TO PROVIDE FOR FUTURE CEILING INSTALLATION AND CLEARANCE OF PIPE HEIGHT COOLER
10. EXTENT OF PUBLIC CORRIDOR CEILING IS INDICATED THUS: - - - - - -
11. CANTS ARE MEASURED ON ALL BEAM PROJECTIONS OVER 12" MINIMUM (6" NATURAL) DIMENSIONS IN ELEVATION, CUANTS AND SHALL BE MINIMUM 75° FROM HORIZONTAL. SEE TYPICAL DETAILS.
12. FOR FIREPROOFING OF FREE STANDING COLUMNS AND TYPICAL PARTITION DETAILS SEE DRAWINGS A-A.6-306 TO A-A.6-312.

BULLETINS NOT DATED ARE IN THE PROCESS OF CONSTRUCTION

CONTRACT NO. DRAWING Date 8-2-68

NO.	DATE	DESC. NO.	BY
1	8-18-71	A-146	GBL
2	6-18-71	A-145	GBL
3	1-30-70	A-51	E.C.
4	1-30-70	A-48	L.K.
5	1-30-70	A-47	E.C.
6	5-15-69	A-31	L.K.
7	5-15-69	A-16	GBL
8	5-15-69	A-17	L.K.
9	8-1-68	A-10	D.G.
10	7-17-68	A-7	D.G.

REVISIONS

REGISTERED ARCHITECT — STATE OF NEW YORK

APPROVED — CHIEF ENGINEER DIVISION — DATE

THE WORLD TRADE CENTER
THE PORT OF NEW YORK AUTHORITY

MINORU YAMASAKI & ASSOCIATES — MINORU YAMASAKI, ARCHITECT
EMERY ROTH & SONS — RICHARD ROTH, ARCHITECT
WORTHINGTON, SKILLING, HELLE & JACKSON — STRUCTURAL ENGINEERS
JAROS, BAUM & BOLLES — MECHANICAL ENGINEERS
JOSEPH R. LORING & ASSOCIATES — ELECTRICAL ENGINEERS
THE PORT OF NEW YORK AUTHORITY — PAVING, UTILITIES, FOUNDATIONS

TITLE: 47TH FLOOR CORE PLAN

1/8" = 1'-0"

DRAWN: [illegible] — CHECKED: [illegible]
SCALE: 1/8" — DATE: 7-8-68
PROJECT NUMBER: [illegible] — SHEET OF [illegible]
CONTRACT NUMBER: [illegible]

A-A-83