
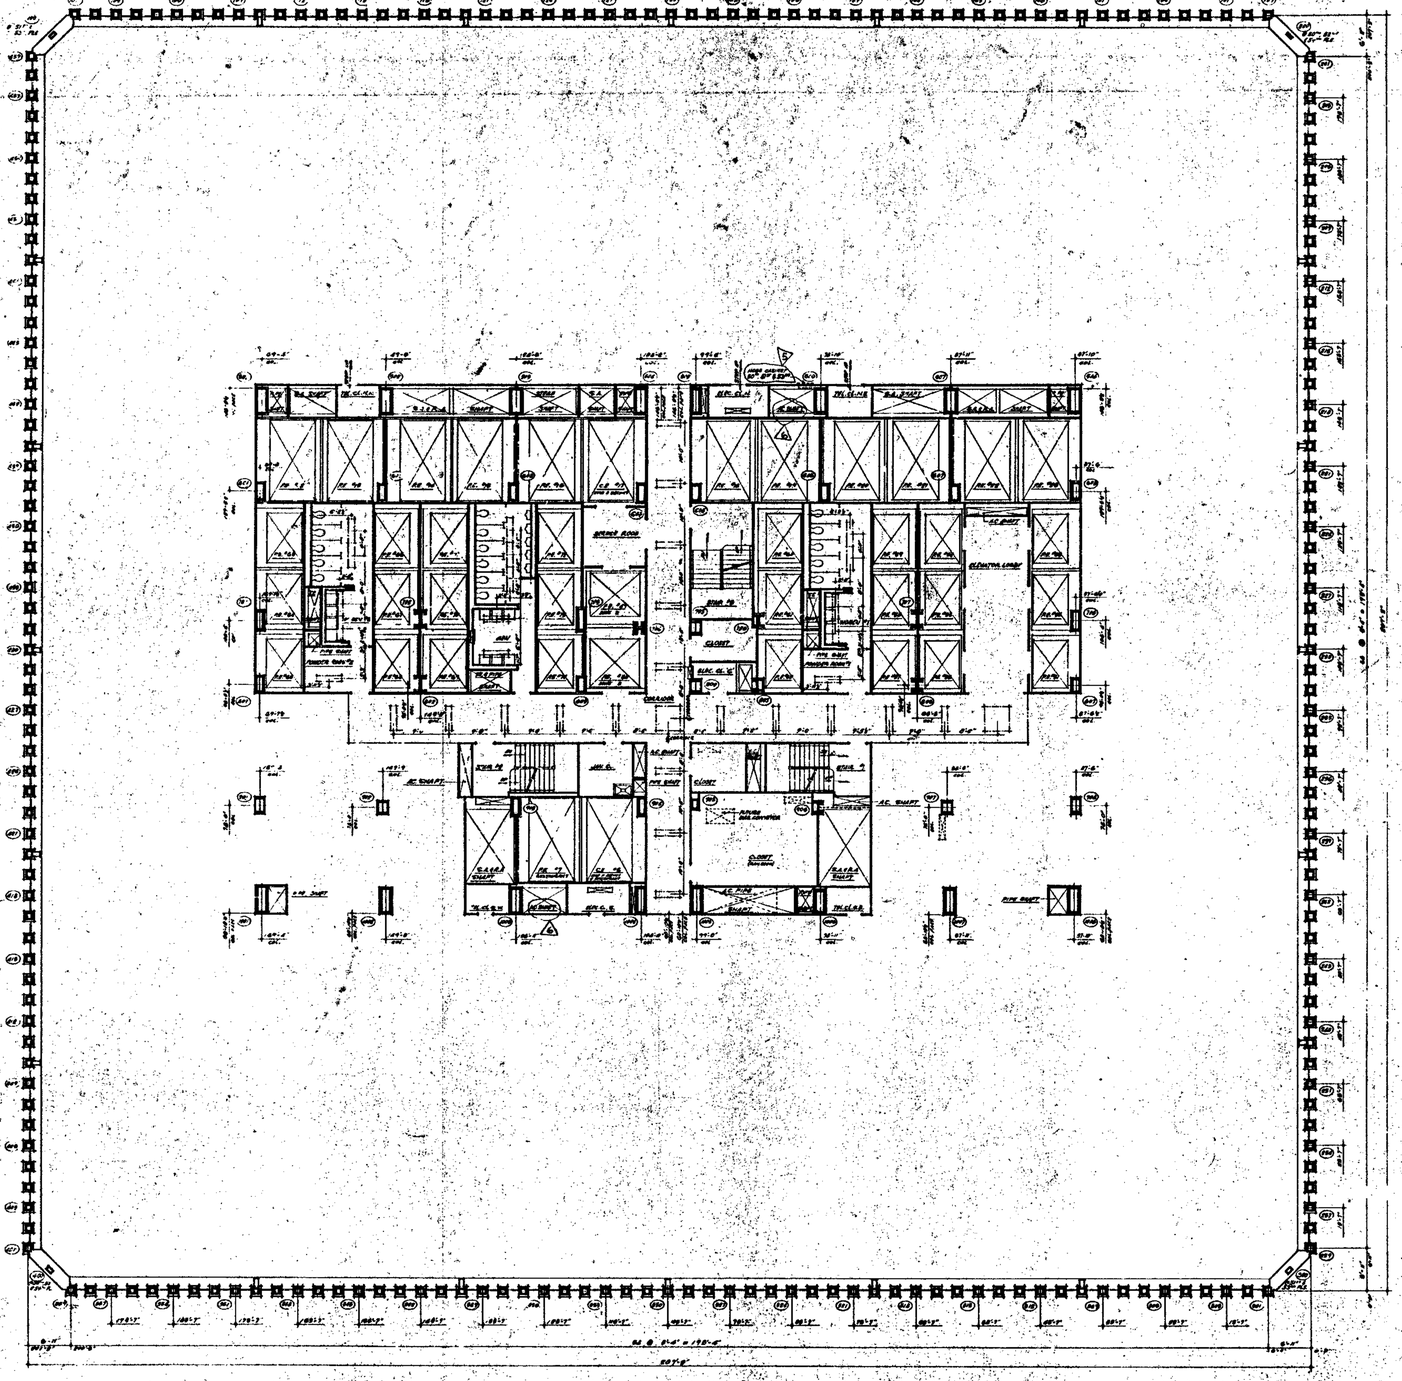



NORTH

NOTES

1. FOR GENERAL NOTES, KEY TO MATERIALS, SYMBOLS, ABBREVIATIONS, PLOT SCHEDULES, DOOR SCHEDULES AND DIMENSIONS OF BUILDING SEE DRAWING # A-1-1, TO A-1-5
2. FOR COMPLETE DIMENSIONS AND NOTES IN CORE AREA SEE "A" SERIES CORE DRAWINGS # A-2-01
3. ALL DIMENSIONS GIVEN THUS (+0'-0") ARE RELATIVE TO FINISH FLOORS.
4. FOR MECHANICAL AND ELECTRICAL CABINETS SEE STRUCTURAL ENGINEERS DRAWINGS
5. ALL "TOUCH RECESSES" TO BE PAINTED AT UNDERSIDE OF SLAB FOR A WIDTH OF 4'-0" WITH 1 COAT OF TYPE PREPARATIVE, SEE ARCHITECTURAL SPECIFICATIONS FOR TYPE AND ELECTRICAL ENGINEER'S AND CONSULTANT'S APPROVED SHOP DRAWINGS FOR LOCATION AND EXTENT OF TOUCH RECESS AND PREPARATIVE.
6. CORRIDOR AND TOILET LIGHTING AS SHOWN FOR ALL OTHER LIGHTING SEE ELECTRICAL DRAWINGS AND ARCHITECTURAL DETAILS.
7. FINISH FLOOR, ELEVATION AND TOP OF MAIN SUPERVISORY DECK (+0'-0") ACCESS THEREFROM SHOWN AS NOTED
8. WORK TO BE SUPPORTED (REMOVED AND CALLED FOR) WHERE IN CONFLICT WITH PARTITIONS ETC. BOTTOM ELEVATION OF ALL PIPING AND DUCTWORK SHALL BE MAINTAINED AT 8'-0" ABOVE FINISHED FLOOR TO PROVIDE FOR FUTURE CEILING INSTALLATION AND CLEARANCE OF FULL HEIGHT DOORS
9. EXTENT OF PUBLIC CORRIDOR CEILING IS INDICATED THUS _____

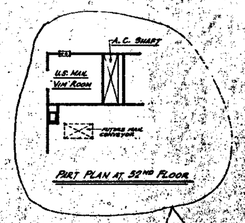

PART PLAN AT 52ND FLOOR

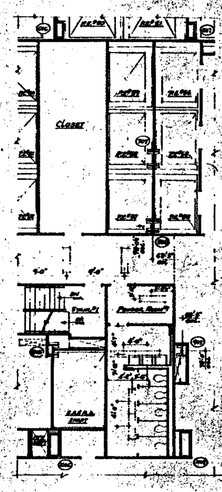

PART PLAN AT 54TH FLOOR

BULLETINS NOT DATED ARE IN THE PERIOD OF COMPLETION

CONTRACT NO. DRAWING Date 6-1-68

NO.	DATE	DRAWING NO.	BY
7	6-18-71	A-1.50	C.J.L.
6	6-18-71	A-1.49	C.B.L.
5	6-18-71	A-1.48	C.B.L.
4	11-6-70	A-1.48	C.J.L.
3	9-30-70	A-1.48	C.J.L.
2	5-25-70	A-1.7	D.L.
1	2-1-68	A-1.7	D.L.B.

NO. DATE DRAWING NO. BY — REVISIONS

NO. DATE DRAWING NO. BY — REVISIONS

APPROVED

CHIEF, PLANNING DIVISION — DATE

THE WORLD TRADE CENTER

THE PORT OF NEW YORK AUTHORITY

MINORU YAMASAKI & ASSOCIATES
MINORU YAMASAKI, ARCHITECT

EMERY ROTH & SONS
RICHARD ROTH, ARCHITECT

WORTHINGTON, SKILLING, HELLE & JACKSON
STRUCTURAL ENGINEERS

JAROS, BAUM & BOLLES
MECHANICAL ENGINEERS

JOSEPH R. LORING & ASSOCIATES
CIVIL & SANITARY ENGINEERS

THE PORT OF NEW YORK AUTHORITY
PIERS, UTILITIES, FOUNDATIONS

1/8"=1'0" 0 5 10 15 20 SCALE

TITLE: 50TH TO 54TH FLOOR PLAN

DRAWN		CHECKED	
SCALE	1/8" = 1'-0"	DATE	7-30-68
PROJECT NUMBER		SHEET	
DRAWING NUMBER			A-A-84