
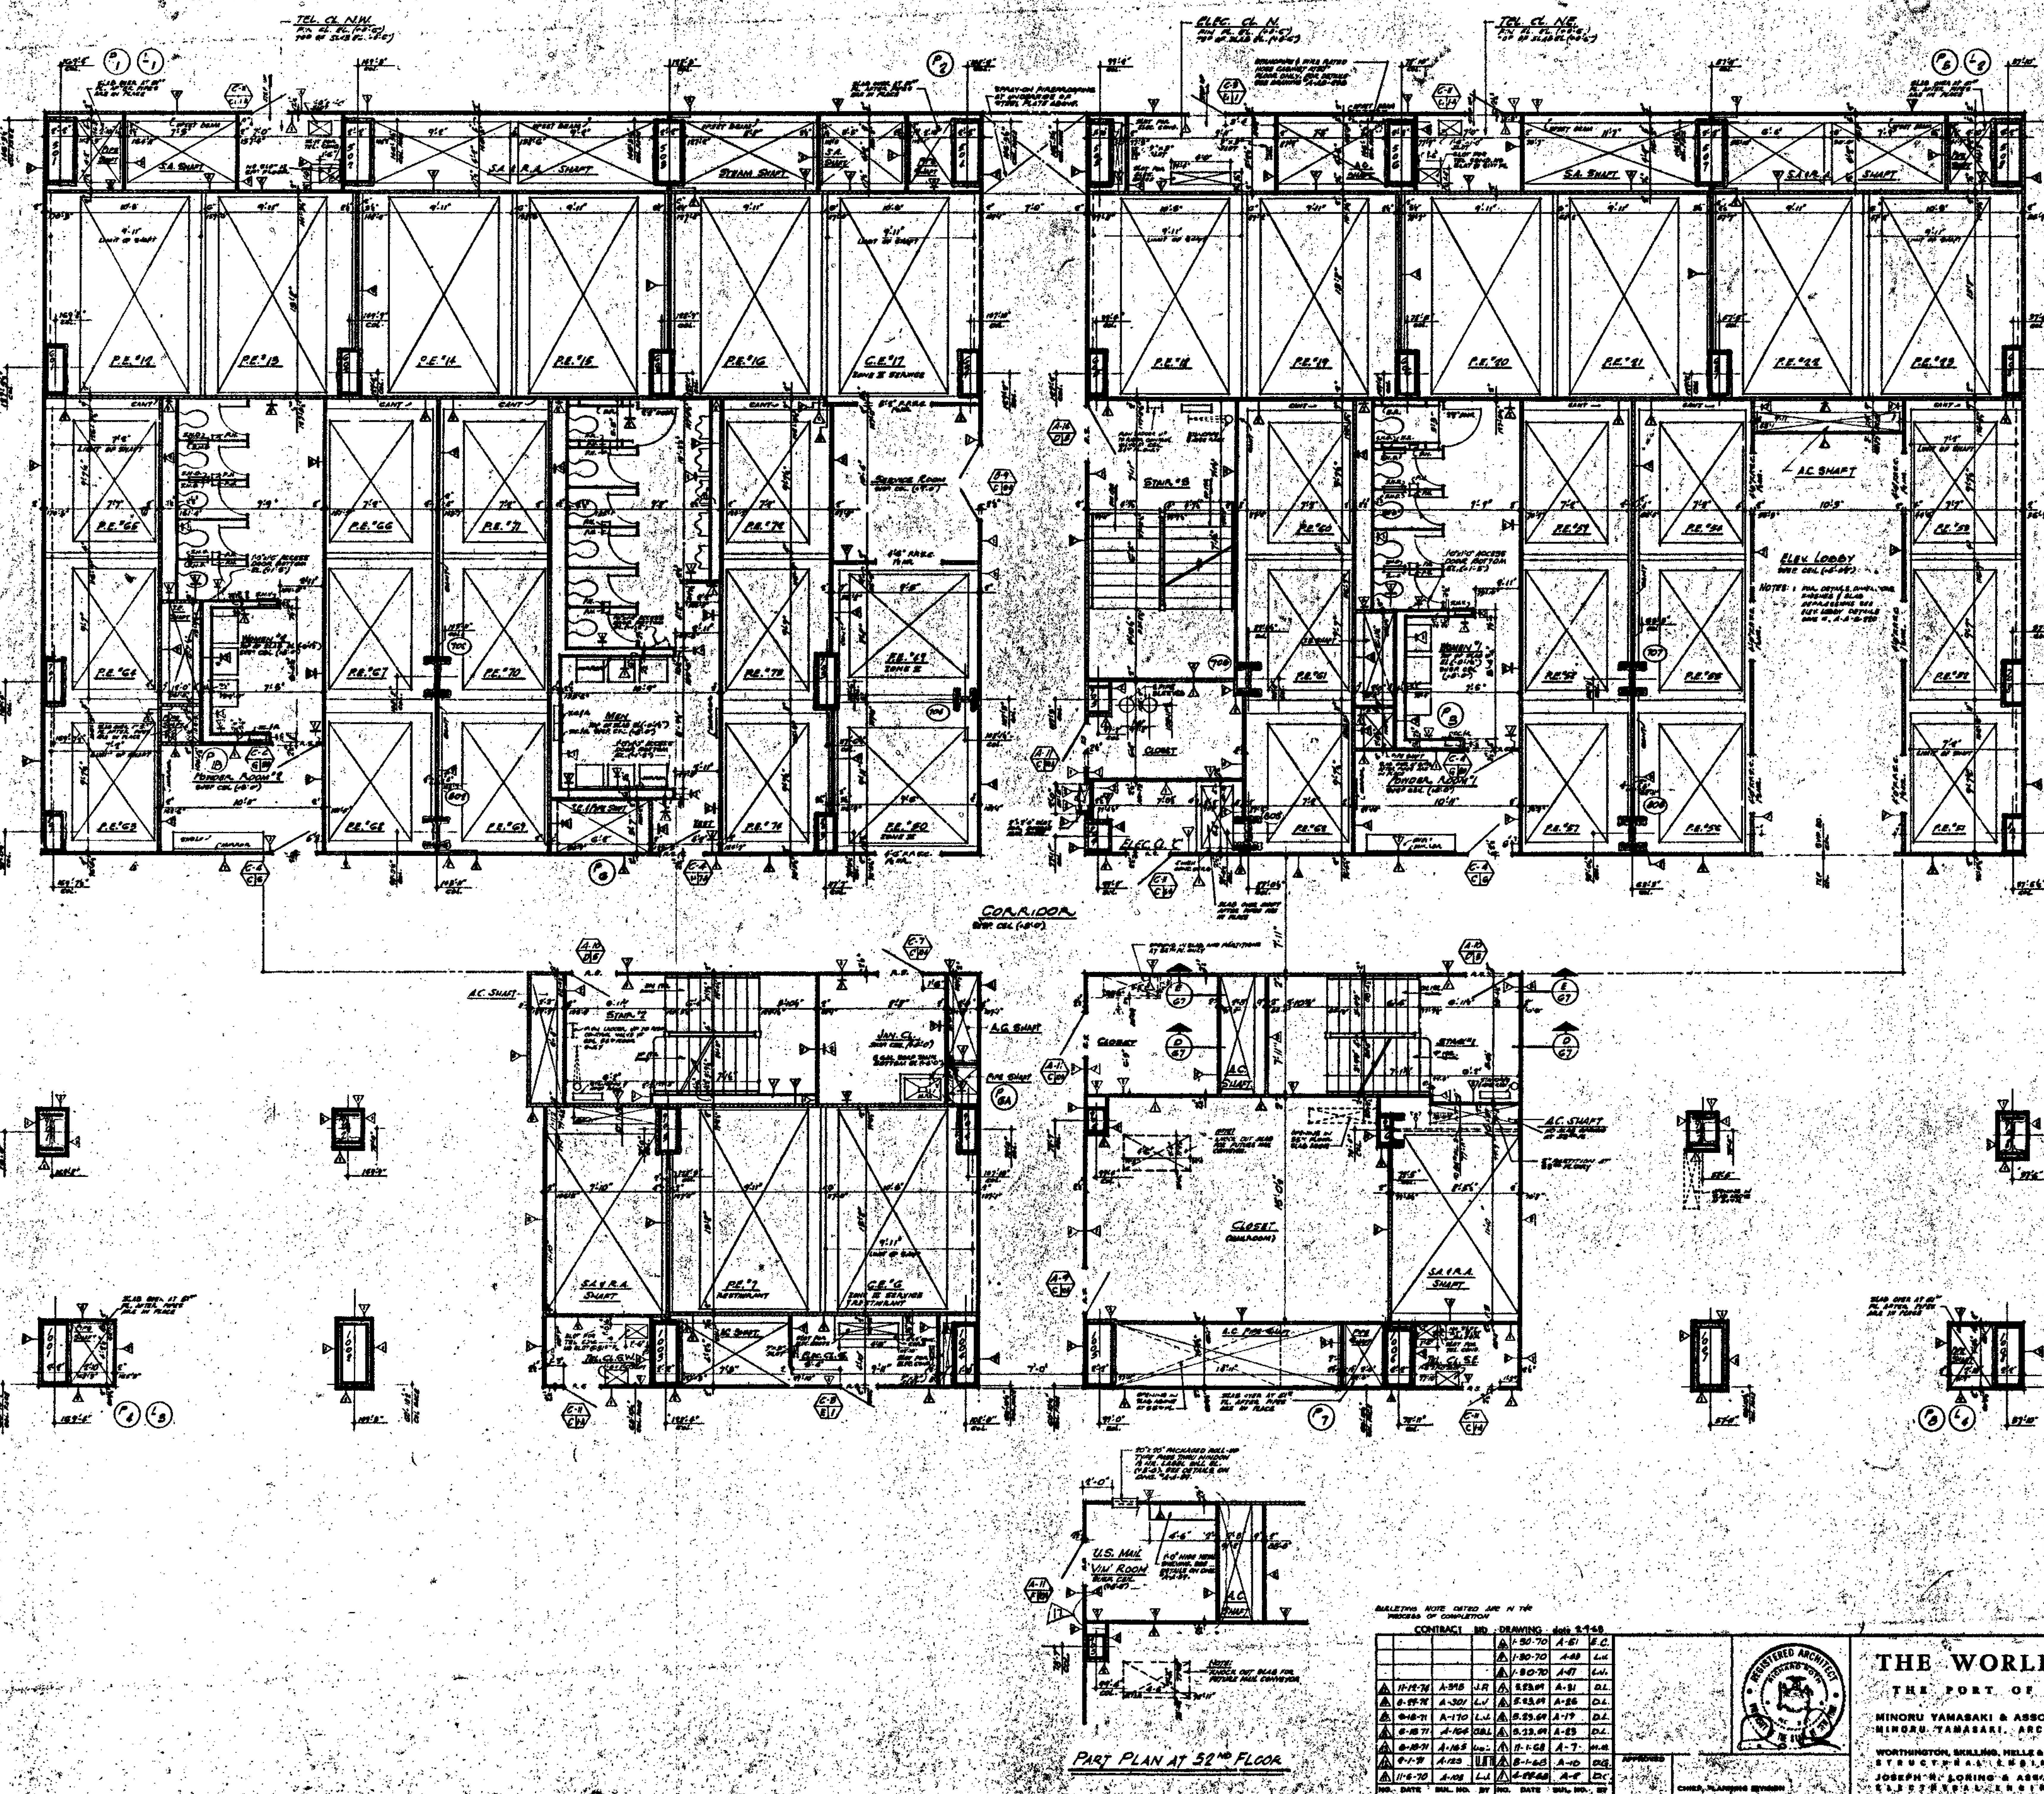


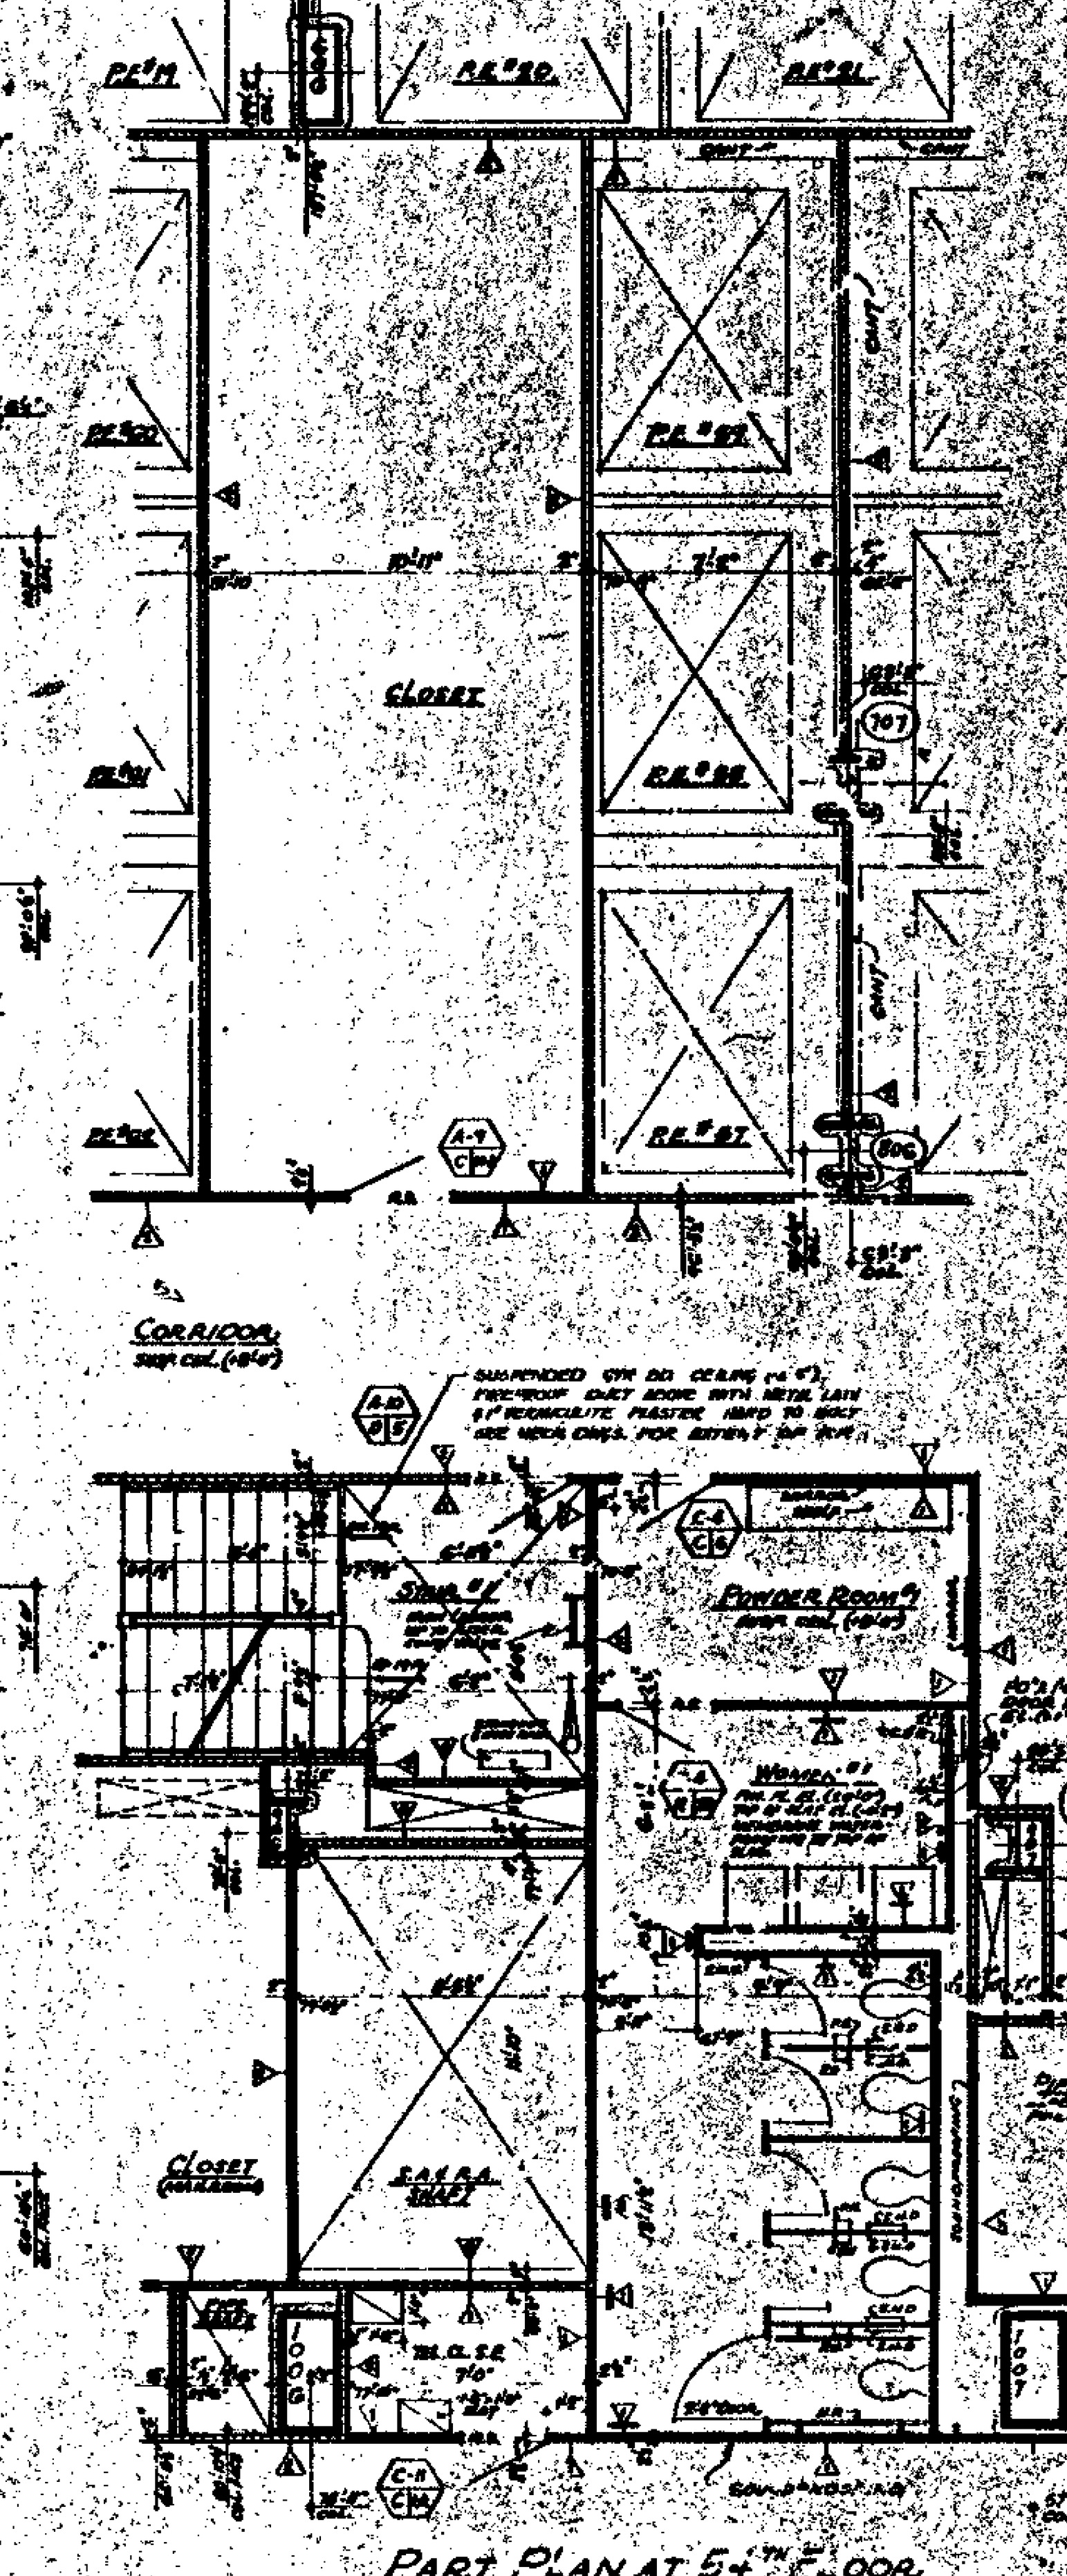

NOTES

1. FOR GENERAL NOTES, KEY TO MATERIALS, SYMBOLS, ABBREVIATIONS, FINISH SCHEDULES, DOOR SCHEDULES AND SCHEDULES OF DRAWINGS SEE DRAWINGS # A-A-1 TO A-A-6.
2. FOR COMPLETE 1/8" SCALE FLOOR PLAN SEE DRAWING # A-A-82
3. ALL ELEVATIONS GIVEN THUS (±0'-0") ARE IN RELATION TO FINISH FLOOR.
4. FOR MECHANICAL AND ELECTRICAL LAYOUTS SEE RESPECTIVE ENGINEERS DRAWINGS.
5. FOR TYPICAL STAIR DETAILS SEE DWG # A-AB-204 & A-AB-205
6. ALL TRENCH HEADERS TO BE FIREPROOFED AT UNDERSIDE OF SLAB FOR A WIDTH OF 4'-0" WITH A SPRAY-ON TYPE OF FIREPROOFING. SEE ARCHITECTURAL SPECIFICATIONS FOR TYPE & ELECTRICAL ENGINEERS & CONTRACTORS APPROVED SHOP DWGS. FOR LOCATION & EXTENT OF TRENCH HEADERS & FIREPROOFING.
7. FINISH FLOOR ELEVATION AND TOP OF SLAB ELEVATIONS ARE (±0'-0") UNLESS OTHERWISE SHOWN OR NOTED.
8. PROVIDE SOAP DISPENSERS IN MEN AND WOMEN'S TOILETS. ONE DISPENSER AT EACH LAVATORY. ACCESS DOORS TO SOAP DISPENSER VALVES TO BE LOCATED IN ACCORDANCE WITH TILE COURSING. SEE TYPICAL TOILET DETAILS DWG # A-AB-210
9. WHERE NO SUSPENDED CEILINGS ARE CALLED FOR, SUCH AS IN CLOSETS, STAIR PASSAGES ETC., BOTTOM ELEVATION OF ALL PIPING AND DUCTWORK SHALL BE MAINTAINED AT 8'-4" ABOVE FINISHED FLOOR, TO PROVIDE FOR FUTURE CEILING INSTALLATION AND CLEARANCE OF FULL HEIGHT DOORS.
10. EXTENT OF PUBLIC CORRIDOR CEILING IS INDICATED THUS: ————
11. CANTS ARE REQUIRED ON ALL BEAM PROJECTIONS OVER 3/4" NOMINAL (1" ACTUAL) DIMENSION IN ELEVATOR SHAFTS AND SHALL BE MINIMUM 75° FROM HORIZONTAL. SEE TYPICAL DETAILS
12. FOR FIREPROOFING OF FREE STANDING COLUMNS AND TYPICAL PARTITION DETAILS SEE DRAWINGS A-AB-206 TO A-AB-216

1/8" = 1'-0"

BULLETINS NOTE DATED ARE IN THE PROCESS OF COMPLETION

CONTRACT BID DRAWING date 2-9-68

NO.	DATE	BUL. NO.	BY	NO.	DATE	BUL. NO.	BY
				△	1-30-70	A-61	E.C.
				△	1-30-70	A-48	L.J.
				△	1-30-70	A-47	L.J.
△	11-12-74	A-398	J.R.	△	5.23.69	A-31	D.L.
△	6-29-72	A-301	L.J.	△	5.23.69	A-26	D.L.
△	9-18-71	A-170	L.J.	△	5.23.69	A-19	D.L.
△	8-18-71	A-164	G.B.L.	△	5.23.69	A-23	D.L.
△	8-18-71	A-165	[illegible]	△	11-1-68	A-7	M.A.
△	9-1-71	A-123	[illegible]	△	8-1-68	A-10	D.G.
△	11-6-70	A-108	L.J.	△	4-29-68	A-4	D.C.

REVISIONS — REVISIONS

APPROVED

CHIEF, PLANNING DIVISION

DATE

REGISTERED ARCHITECT — RICHARD ROTH — STATE OF NEW YORK

THE WORLD TRADE CENTER

THE PORT OF NEW YORK AUTHORITY

MINORU YAMASAKI & ASSOCIATES
MINORU YAMASAKI, ARCHITECT

EMERY ROTH & SONS
RICHARD ROTH, ARCHITECT

WORTHINGTON, SKILLING, HELLE & JACKSON
STRUCTURAL ENGINEERS

JAROS, BAUM & BOLLES
MECHANICAL ENGINEERS

JOSEPH R. LORING & ASSOCIATES
ELECTRICAL ENGINEERS

THE PORT OF NEW YORK AUTHORITY
PAVING, UTILITIES, FOUNDATIONS

TITLE: 50TH TO 54TH FL. CORE PLAN

DRAWN: | CHECKED:
SCALE: 1"=1'0" | DATE: 7-3-67
PROJECT NUMBER: | SHEET: OF
DRAWING NUMBER: A-A-85