
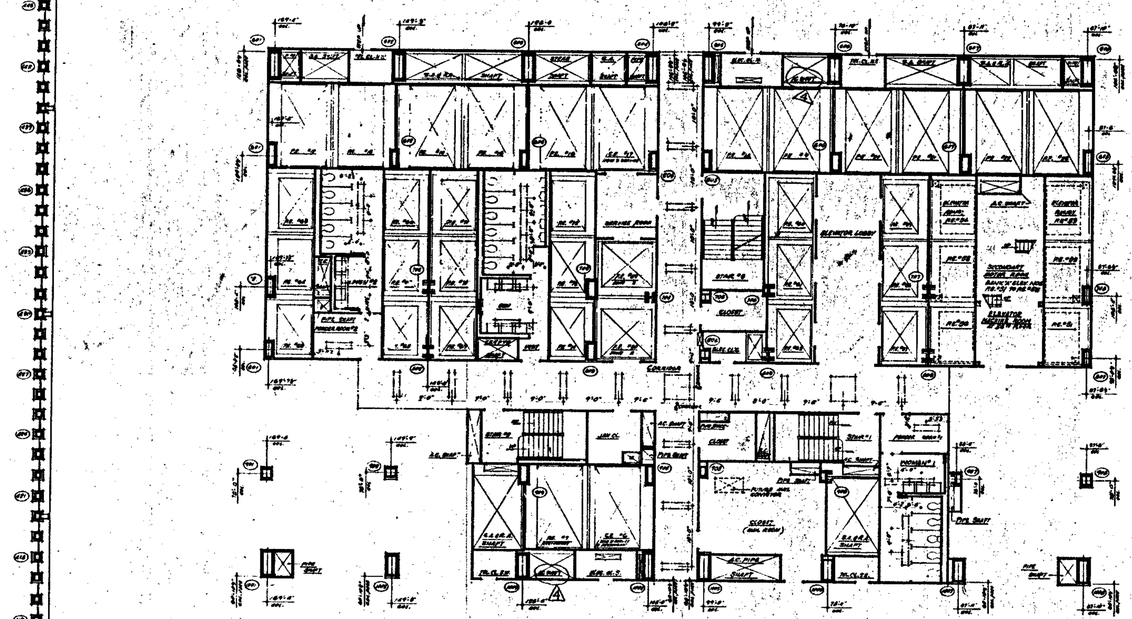


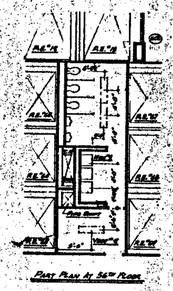

PART PLAN 55TH FLOOR

North

Note

1. FOR GENERAL NOTES, SEE "TYPICAL FLOOR PLAN".
2. FOR CONCRETE SURFACES AND STEPS SEE PLANS AND SECTIONS.
3. ALL ELEVATIONS SHOWN THUS +0.0 ARE IN RELATION TO DATUM.
4. FOR MECHANICAL AND ELECTRICAL SERVICES SEE APPROPRIATE DRAWINGS.
5. ALL TRENCH HEADERS TO BE ENCLOSED AT UNDERSIDE OF SLAB FOR A WIDTH OF 6'-0" WITH A GALVANIZED TYPE REINFORCING AS PER ARCHITECTURAL SPECIFICATIONS FOR TYPE AND ELECTRICAL DRAWINGS AND SPECIFICATIONS FOR APPROVED SHOP DRAWINGS FOR LOCATION AND DETAILS OF TRENCH HEADERS AND PARTITIONING.
6. CORRIDOR AND TOILET LIGHTING CIRCUITS TO BE CONTROLLED BY TIME CLOCKS AS PER LIGHTING AND ELECTRICAL DRAWINGS AND ARCHITECTURAL SPECIFICATIONS.
7. FINISH FLOOR ELEVATION AND TOP OF SLAB ELEVATIONS ARE (UNLESS OTHERWISE SHOWN) AS NOTED.
8. FIXTURES AND SANITARY CHASES ARE LOCATED FOR EACH TOILET ROOM AS IN CLOSET, STAIR, PASSAGE ETC. BOTTOM ELEVATION OF SOIL PIPING AND DUCTWORK SHALL BE MAINTAINED AT 8'-6" ABOVE FINISHED FLOORS TO ENSURE FOR PROPER CEILING INSTALLATION AND CLEARANCE OF FULL HEIGHT DOORS.
9. EXTENT OF PUBLIC CORRIDOR CEILING AS INDICATED THUS _____

BULLETINS NOT DATED ARE IN THE PROCESS OF COMPLETION

CONTRACT BID DRAWING Date 12-1-68

NO.	DATE	SUBJ. NO.	BY
A	6-28-71	A-84	G.L.
A	11-5-70	A-98	L.L.
A	1-30-70	A-68	E.C.
A	5-15-69	A-17	[illegible]

REVISIONS

APPROVED

CHIEF, PLANNING DIVISION

DATE

REGISTERED ARCHITECT — EMERY ROTH — STATE OF NEW YORK

THE WORLD TRADE CENTER

THE PORT OF NEW YORK AUTHORITY

MINORU YAMASAKI & ASSOCIATES — MINORU YAMASAKI / ARCHITECT
EMERY ROTH & SONS — RICHARD ROTH, ARCHITECT
WORTHINGTON, SKILLING, HELLE & JACKSON — STRUCTURAL ENGINEERS
JAROS, BAUM & BOLLES — MECHANICAL ENGINEERS
JOSEPH R. LORING & ASSOCIATES — ELECTRICAL ENGINEERS
THE PORT OF NEW YORK AUTHORITY — PAVING, UTILITIES, FOUNDATIONS

1/16" = 1'-0"

55TH & 56TH FLOOR PLAN

DRAWN		CHECKED	
SCALE	1/16" = 1'-0"	DATE	12-1-68
PROJECT NUMBER		SHEET NO.	
DRAWING NO.			A-A-86