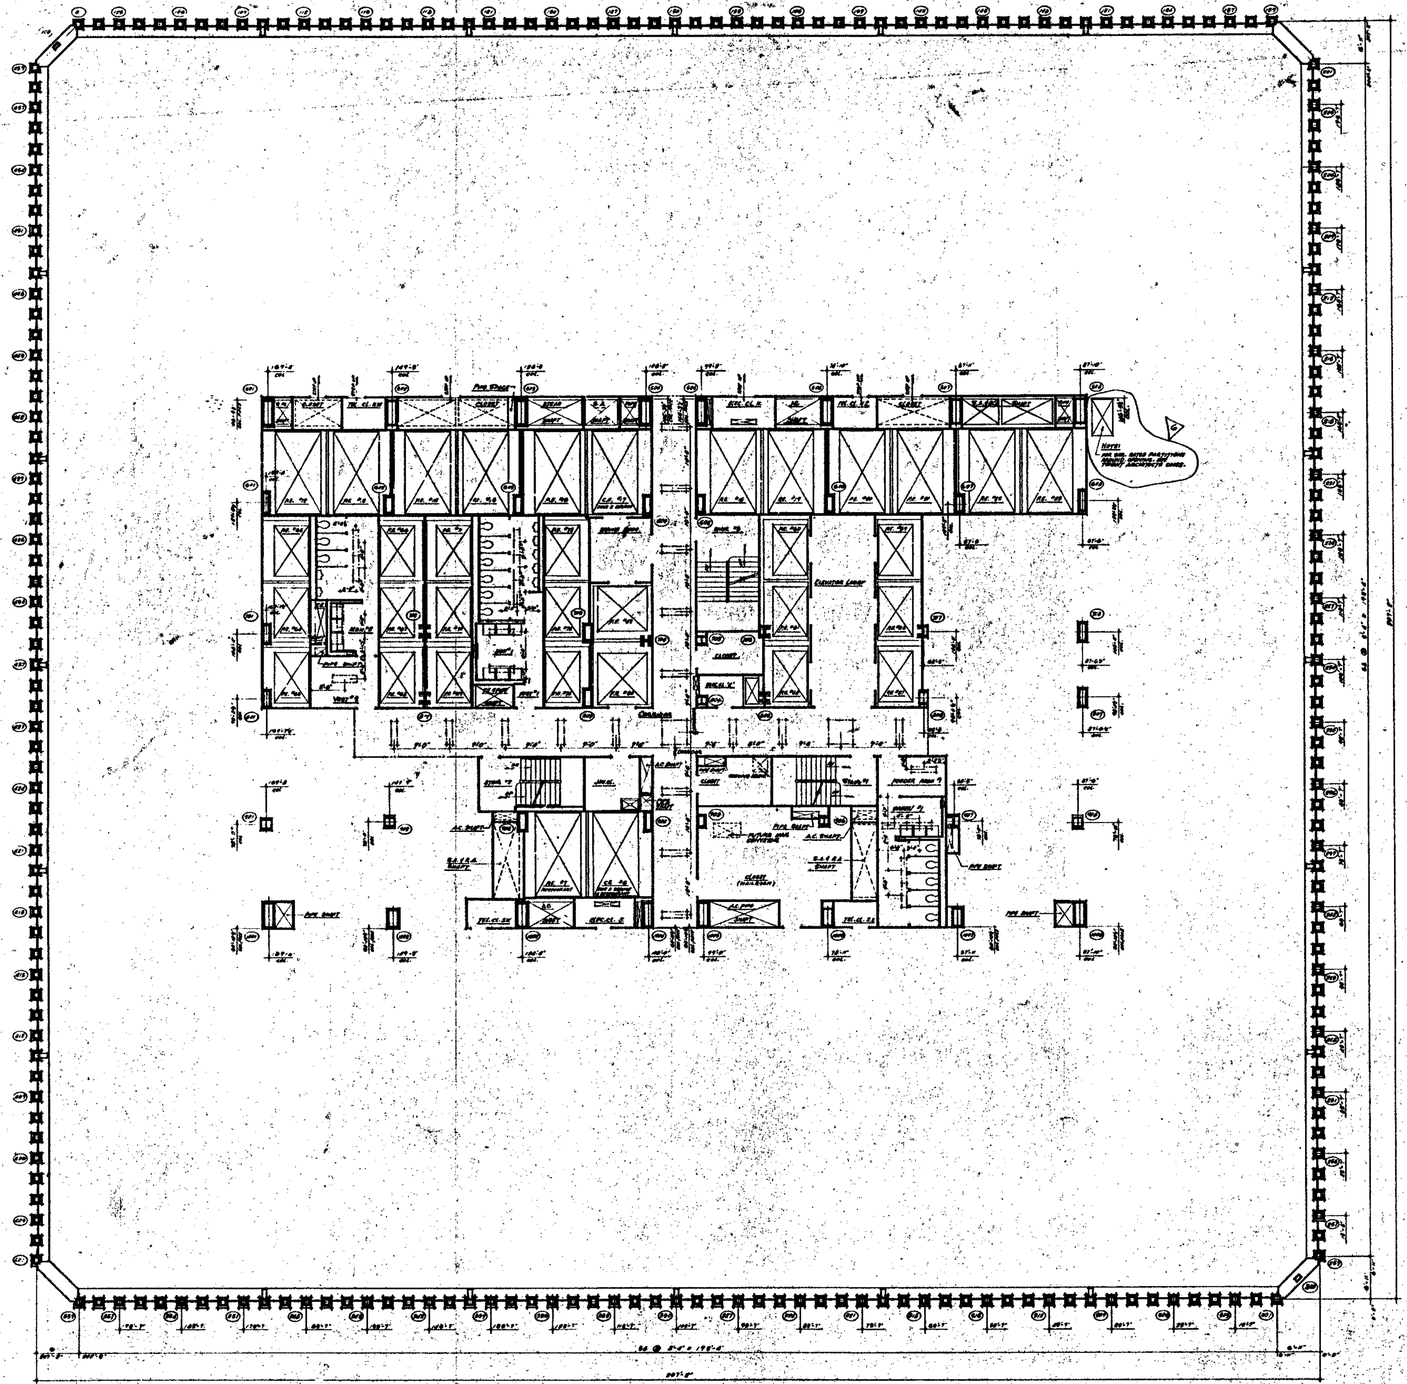


North

NOTES

1. FOR GENERAL NOTES, KEY TO MATERIALS, SYMBOLS, ABBREVIATIONS, FINISH SCHEDULES, DOOR SCHEDULES AND SCHEDULES OF DRAWINGS, SEE DRAWINGS A-0.1 TO A-0.5.
2. FOR COMPLETE DIMENSIONS AND NOTES SEE CORE AREA REF. & SHELF AREA DRAWINGS A-0.10
3. ALL ELEVATIONS GIVEN THUS (+0'-0") ARE " " BELOW TO FINISH FLOOR.
4. FOR MECHANICAL AND SERVICING LAYOUTS SEE RESPECTIVE DRAWINGS
5. ALL TRENCH HEADERS TO BE PROVIDED 2" UNDERSIDE OF SLAB FOR A WIDTH OF 6'-0" WITH A STRAIGHT RUN TYPE PARTITIONING. SEE ARCHITECTURAL SPECIFICATIONS FOR TYPE AND ELECTRICAL ENGINEERS AND CONTRACTORS APPROVED SHOP DRAWINGS FOR LOCATION AND EXTENT OF TRENCH HEADERS AND PARTITIONING
6. CORRIDOR AND TOILET LIGHTING LAYOUTS AS SHOWN. FOR ALL OTHER LIGHTING SEE ELECTRICAL ENGINEER AND ARCHITECTURAL DETAILS
7. FINISH FLOOR ELEVATION AND TOP OF SLAB ELEVATIONS ARE (+0'-0") UNLESS OTHERWISE SHOWN OR NOTED.
8. WHERE NO SUSPENDED CEILINGS ARE CALLED FOR, SUCH AS IN CLOSETS, STAIR PASSAGES ETC., BOTTOM ELEVATION OF ALL PIPING AND DUCTWORK SHALL BE MAINTAINED AT 8'-0" ABOVE FINISHED FLOOR, TO PROVIDE FOR FUTURE CEILING INSTALLATION AND CLEARANCE OF FULL HEIGHT DOORS.
9. EXTENT OF PUBLIC CORRIDOR, GRADING AS INDICATED THUS: _____

BULLETINS NOT DATED ARE IN THE PROCESS OF COMPLETION

CONTRACT NO. DRAWING dwg. 6-7-66

NO.	DATE	DWG. NO.	BY
REVISIONS			

NO.	DATE	DWG. NO.	BY
6	6-24-71	A-177	L.J.
5	5-19-71	A-164	DBL
4	11-6-70	A-165	L.J.
3	1-30-70	A-63	E.C.
2	5-22-69	A-17	L.J.
1	5-15-68		L.J.
REVISIONS			

APPROVED

CHIEF ENGINEER PORT AUTHORITY
DATE

REGISTERED ARCHITECT

THE WORLD TRADE CENTER
THE PORT OF NEW YORK AUTHORITY

MINORU YAMASAKI & ASSOCIATES
MINORU YAMASAKI, ARCHITECT

EMERY ROTH & SONS
RICHARD ROTH, ARCHITECT

WORTHINGTON, SKILLING, HELLE & JACKSON
STRUCTURAL ENGINEERS

JAROS, BAUM & BOLLES
MECHANICAL ENGINEERS

JOSEPH R. LORING & ASSOCIATES
ELECTRICAL ENGINEERS

THE PORT OF NEW YORK AUTHORITY
PAVING, UTILITIES, FOUNDATIONS

TITLE: 59TH FLOOR PLAN

ENGINEER		DRAWN	
SCALE	1/16"=1'-0"	DATE	1-31-67
CHECKED BY		CHECKED	
APPROVED BY		QUANTITY	

A-A-91