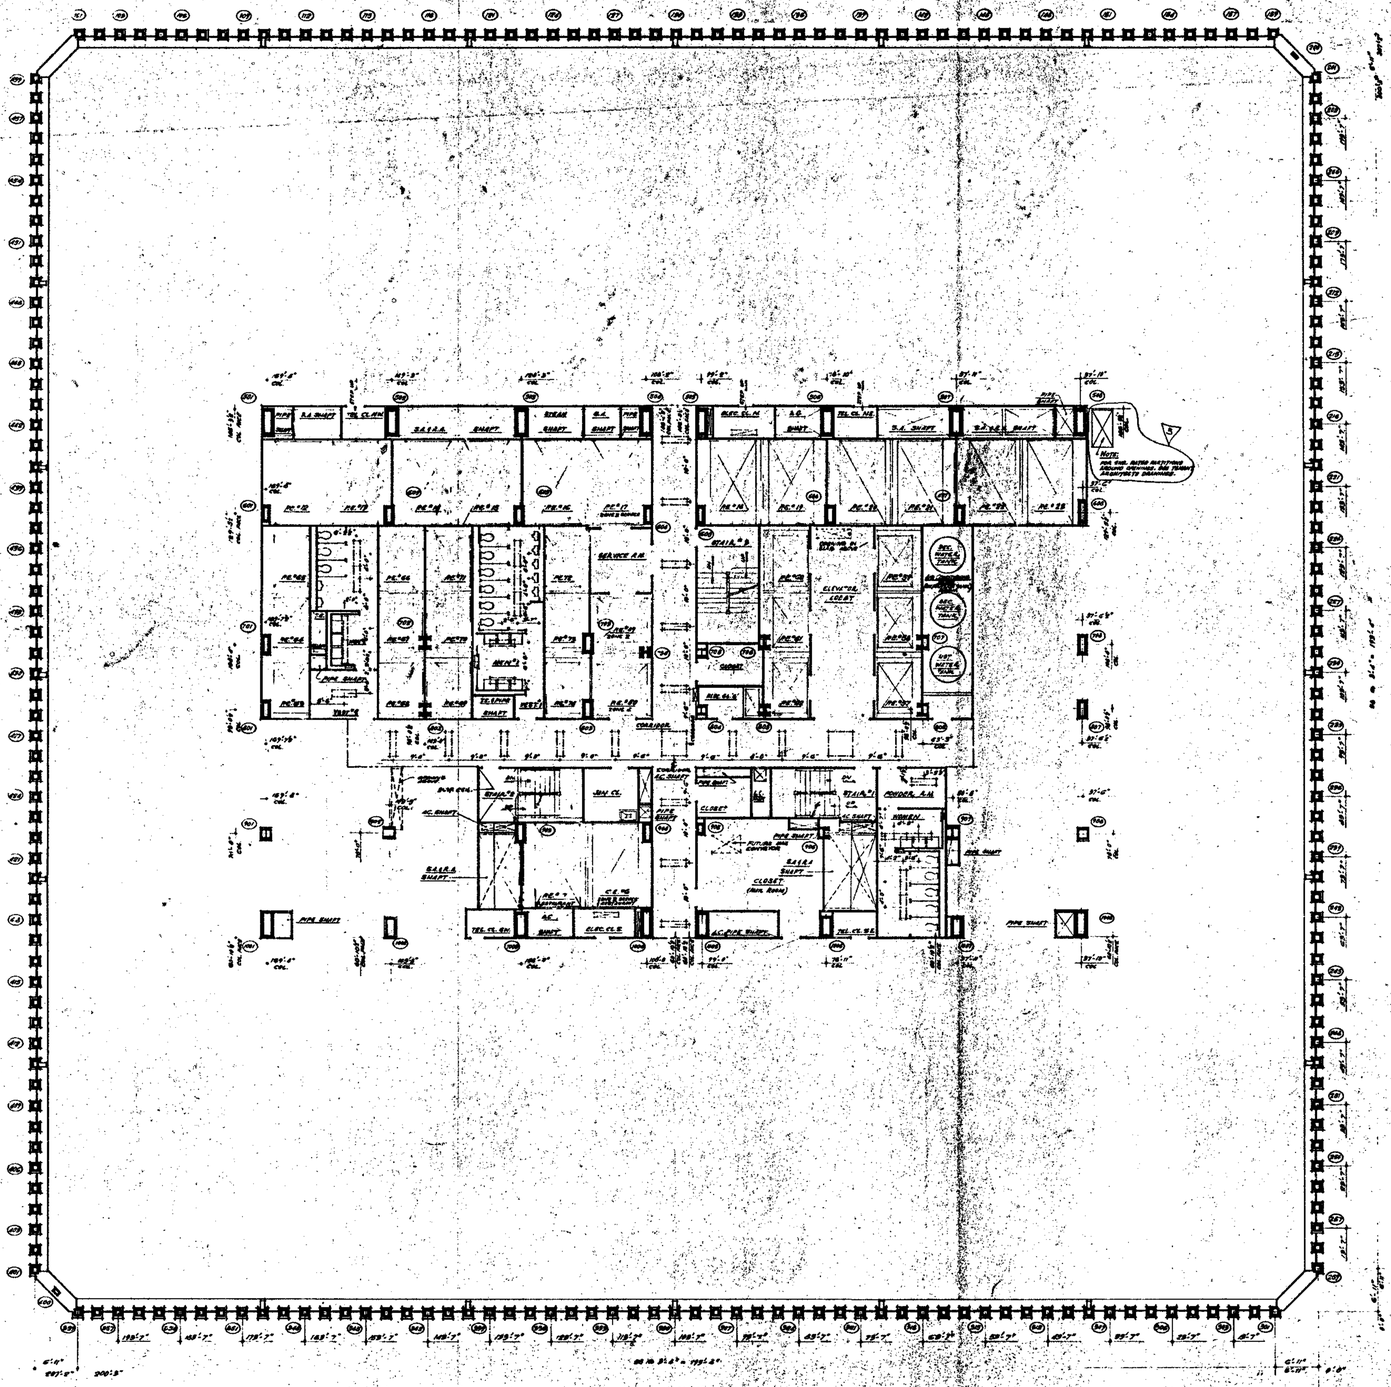


NORTH

NOTES

1. FOR GENERAL NOTES, KEY TO MATERIALS, SYMBOLIC ABBREVIATIONS, FINISH SCHEDULE, DOOR SCHEDULES AND SCHEDULES OF DRAWINGS SEE DRAWINGS A-A-1 TO A-A-9
2. FOR CORNER PARAPETS AND BASES IN CORE, AREAS SEE ¼" SCALE CORE DRAWINGS A-A-90
3. ALL ELEVATIONS (WHEN THUS 10'-0") ARE IN RELATION TO FINISH FLOOR
4. FOR MECHANICAL AND ELECTRICAL LAYOUTS SEE RESPECTIVE ENGINEERS DRAWINGS
5. ALL TELEPHONE RELAY RACKS (TRR) PREFABRICATED UNDERSIDE OF SLAB FOR A WIDTH OF 4'-0" WITH A SPRAY ON TYPE FIREPROOFING SEE ARCHITECTURAL SPECIFICATIONS FOR TYPE AND ELECTRICAL ENGINEERS AND CONTRACTORS APPROVED SHOP DRAWINGS FOR LOCATION AND EXTENT OF TRENCH HEADERS AND PENETRATIONS
6. CORRIDOR AND TOILET LIGHTING LAYOUTS AS SHOWN HERE ALL OTHER LIGHTING SEE ELECTRICAL DRAWINGS AND SPECIFICATIONS AS REVISED
7. FINISH FLOOR ELEVATION AND TYPE OF TILE SELECTIONS SEE (SHOP) UNLESS OTHERWISE SHOWN OR NOTED
8. LINING TO SUSPENDED CEILINGS ARE CALLED FOR SUCH AS IN CLOSETS, STAIR PASSAGES ETC., BOTTOM ELEVATION OF ALL PIPING AND DUCTWORK SHALL BE MAINTAINED AT 6'-6" ABOVE F.F. LAND FLOOR, TO PROVIDE FOR FUTURE
9. CEILING INSTALLATION AND CLEARANCE OF FULL HEIGHT DOORS
10. EXTENT OF PUBLIC CORRIDOR CEILING IS INDICATED THUS: _____

BULLETIN'S NOTE DATED ARE IN THE PROGRESS OF CONSTRUCTION

CONTRACT NO. DRAWING DATE 5-2-69

NO.	DATE	BUL. NO.	BY
1	6-24-71	A-177	L.L.
2	6-8-71	A-164	GBL
3	11-6-70	A-118	L.L.
4	1-30-70	A-69	T.H.
5	5-25-69	A-17	D.L.

REVISIONS

REGISTERED ARCHITECT — STATE OF NEW YORK

APPROVED _____ CHIEF, PLANNING DIVISION DATE _____

THE WORLD TRADE CENTER

THE PORT OF NEW YORK AUTHORITY

MINORU YAMASAKI & ASSOCIATES — MINORU YAMASAKI, ARCHITECT
EMERY ROTH & SONS — RICHARD ROTH, ARCHITECT
WORTHINGTON, SKILLING, HELLE & JACKSON — STRUCTURAL ENGINEERS
JAROS, BAUM & BOLLES — MECHANICAL ENGINEERS
JOSEPH R. LORING & ASSOCIATES — ELECTRICAL ENGINEERS
THE PORT OF NEW YORK AUTHORITY — PAVING, STRUCTURE, FOUNDATIONS

SCALE 1/16" = 1'-0"

TITLE: 60TH FLOOR PLAN

DRAWN _____ CHECKED _____ DATE _____
SCALE 1/16" = 1'-0" DATE 12-31-69
PROJECT NUMBER _____ SHEET NO. _____
BUILDING NUMBER _____

A-A-93