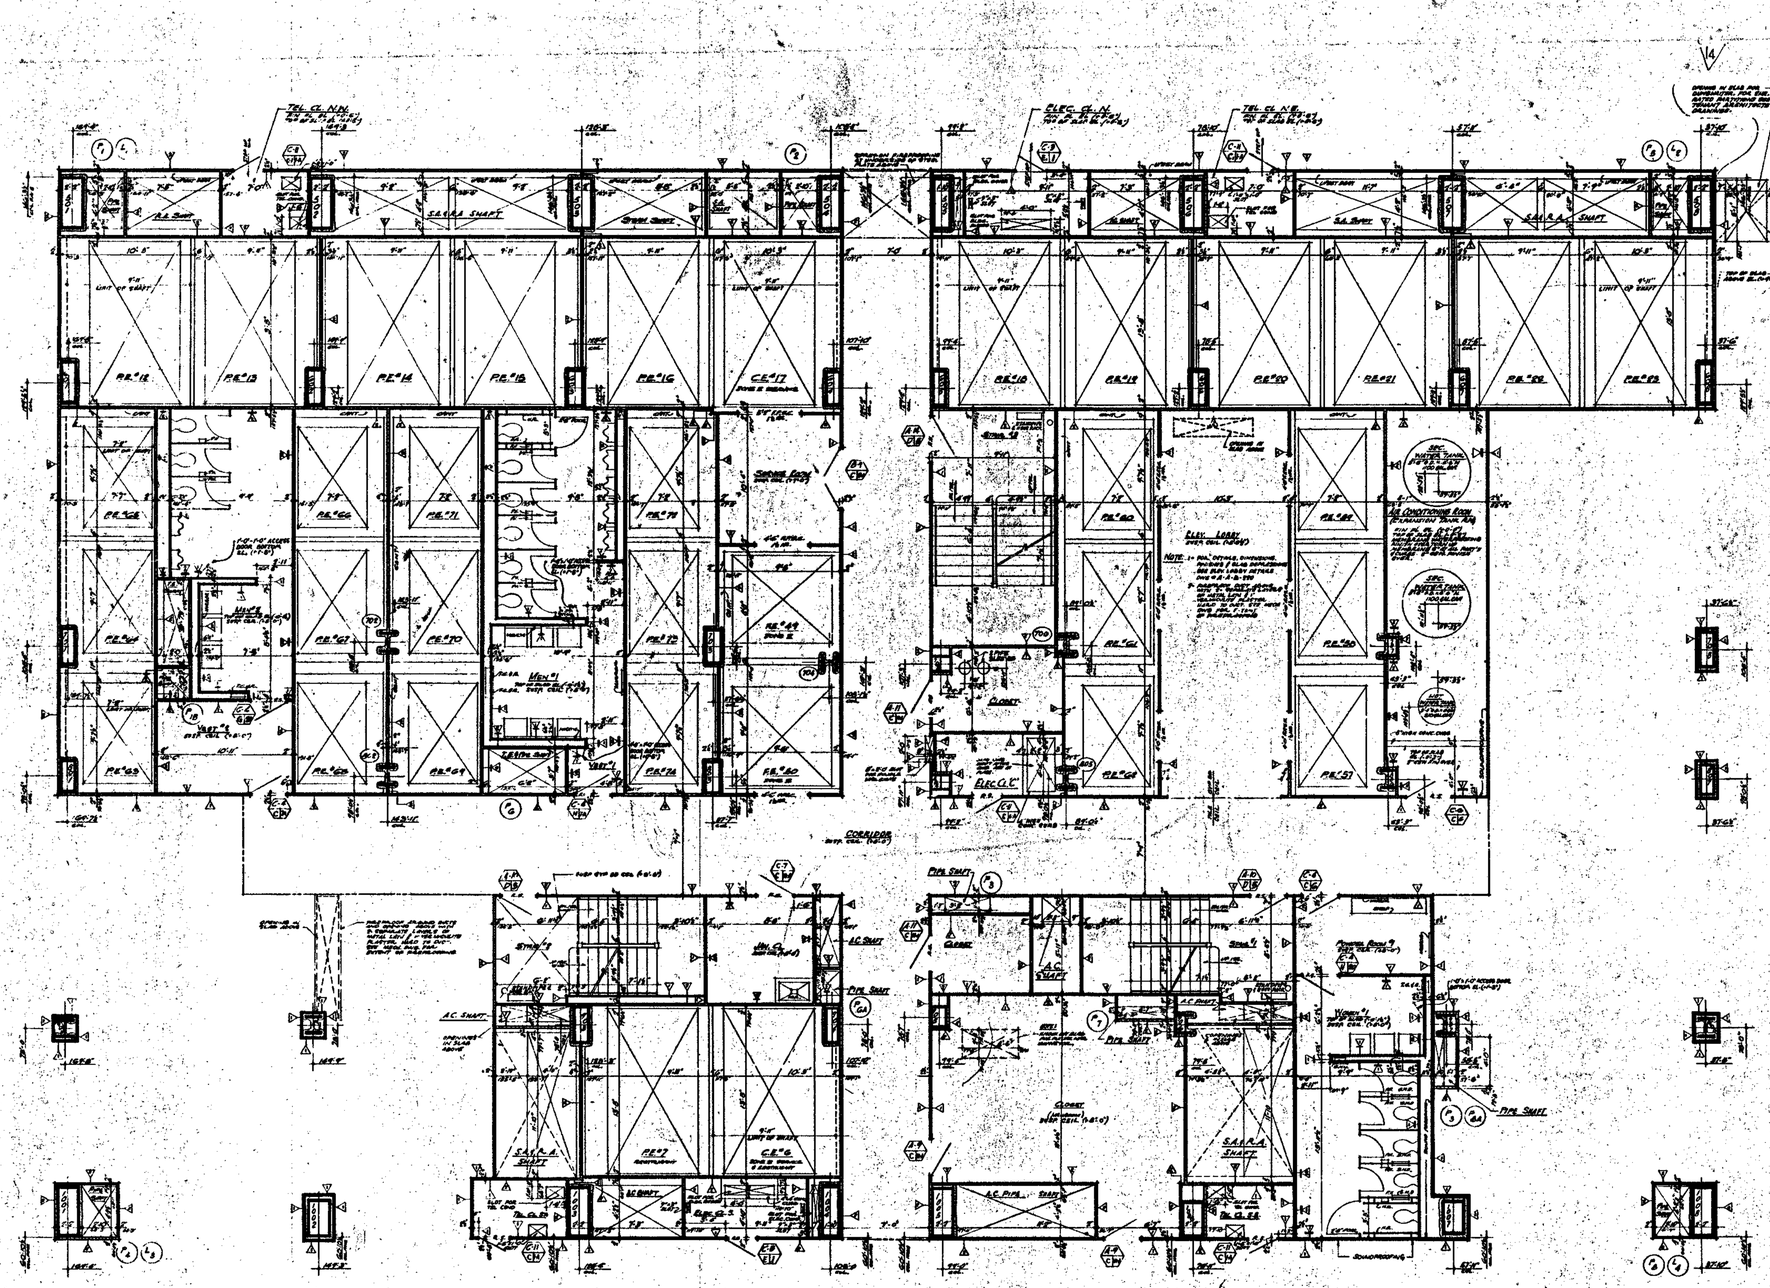


NOTES

1. FOR GENERAL NOTES, KEY TO MATERIALS, SYMBOLS, ABBREVIATIONS, FINISH SCHEDULES, DOOR SCHEDULES AND SCHEDULES OF DRAWINGS SEE DRAWINGS A-0.1-10.1 & A-0.2.
2. FOR COMPLETE 5" WORLD FLOOR PLAN SEE DRAWING "A-1.1-98"
3. ALL ELEVATIONS GIVEN THUS ("10'-0") ARE IN RELATION TO FINISH FLOOR.
4. FOR MECHANICAL AND ELECTRICAL LAYOUTS SEE RESPECTIVE ENGINEERING DRAWINGS.
5. FOR TYPICAL S.A.R.A. DETAILS SEE DWG "A-2.1-0.01 & A-2.1-0.02"
6. ALL TRENCH HEADERS TO BE FURRED-DOWN AT UNDERSIDE OF SLAB FOR A WIDTH OF 4'-0" WITH A SPRAY-ON TYPE OF FIREPROOFING SEE ARCHITECTURAL SPECIFICATIONS FOR TYPE / ELECTRICAL ENGINEERS / CONTRACTOR'S APPROVED SHOP DWGS FOR LOCATION & EXTENT OF TRENCH HEADERS & FIRE PROOFING.
7. FOR TYP. FLOOR ELEVATION AND TOP OF SLAB ELEVATIONS SEE (12'-0") & (13'-0") STAIRWAYS SHOWN AS NOTED.
8. PROVIDE SUMP DEPRESSED AT ALL MEN AND WOMEN'S TOILETS ONE DEPRESSED 4" INCH DIAMETER. ACCESS COVER TO BE FLUSH WITH FLOOR LOCATED IN ACCORDANCE WITH TILE CORNERS. SEE TYPICAL TOILET DETAILS "A-6.1-0.01".
9. WHERE NO SUSPENDED CEILINGS ARE CALLED FOR, SUCH AS IN CLOSETS STAIR ENCLOSURES ETC. BOTTOM ELEVATION OF ALL PIPING AND DUCTWORK SHALL BE MAINTAINED AT 8'-6" ABOVE FINISHED FLOOR, TO PROVIDE FOR FUTURE CEILING INSTALLATION AND CLEARANCE OF FULL HEIGHT DOORS.
10. EXTENT OF PUBLIC CORRIDOR, CEILING & FURRED-DOWN ——————
11. CAUTION ARE ALL BEAMS ON ALL BEAM PENETRATIONS OVER 6" DIAMETER (6" NOMINAL) DIMENSIONS IN ELEVATION, SHAPE AND SIZE & MINIMUM 75" FROM EDGE FOR TYPICAL DETAILS.
12. FOR FIREPROOFING OF FREE STANDING COLUMNS AND TYPICAL PARTITION DETAILS SEE DWGS A-2.1-0.03 TO A-2.1-0.04.

BUILDING AND CORE AS IN THE PROCESS OF CONSTRUCTION

CONTRACT NO.	DRAWING	date 6-1-66
	A-1.1-70	A-7.8
	A-1.1-71	A-8
	A-1.1-72	A-8.5
	A-1.1-73	A-9
	A-1.1-74	A-10
	5.23.69	A-11
	5.23.69	A-16
	5.23.69	A-17
	5.26.69	A-23
	A-1.1-65	A-110
	A-2.1-0.0	A-2

NO.	DATE	REVISIONS	BY

APPROVED
CHIEF, PLANNING DIVISION
DATE

REGISTERED ARCHITECT

THE WORLD TRADE CENTER

THE PORT OF NEW YORK AUTHORITY

MINORU YAMASAKI & ASSOCIATES — EMERY ROTH & SONS
MINORU YAMASAKI, ARCHITECT — RICHARD ROTH, ARCHITECT
WORTHINGTON, SKILLING, HELLE & JACKSON — JAROS, BAUM & BOLLES
STRUCTURAL ENGINEERS — MECHANICAL ENGINEERS
JOSEPH R. LORING & ASSOCIATES — THE PORT OF NEW YORK AUTHORITY
CIVIL & SANITARY ENGINEERS — PAVING, UTILITIES, FOUNDATIONS

1/8"-1'-0"

TITLE: 60TH FLOOR CORE PLAN

DRAWN — CHECKED —
SCALE 1/8"=1'-0" DATE 5-31-67
PROJECT NUMBER — SHEET OF
DRAWING NUMBER A-A-94