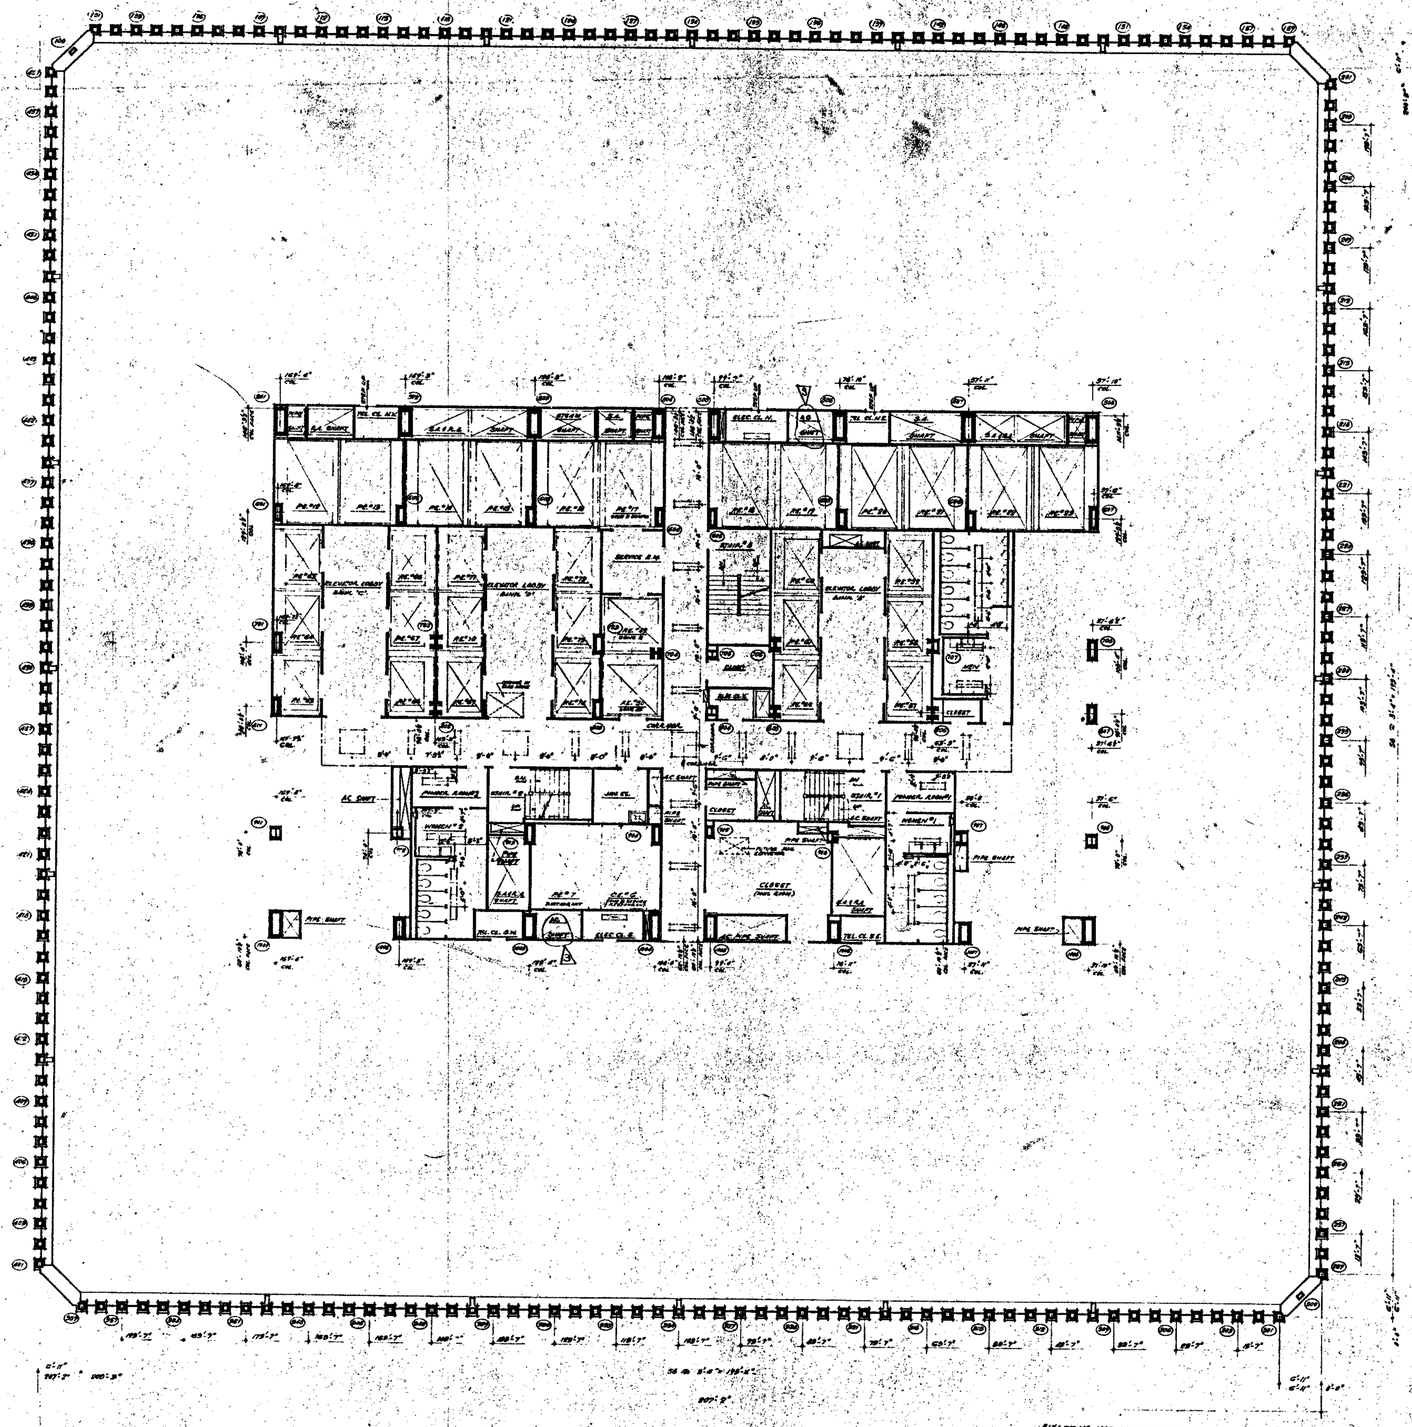


NORTH

NOTES

1. FOR GENERAL NOTES, KEY TO MATERIALS, SYMBOLS, ABBREVIATIONS, FINISH SCHEDULES, DOOR SCHEDULES AND SYMBOLS OF A MEANING SEE DRAWINGS G-A-1 TO G-A-5.
2. FOR CORNER DIMENSIONS AND WORK POINTS SEE 1/8" SCALE CORE DRAWING A-A-95.
3. ALL ELEVATIONS GIVEN, THUS (+0'-0") ARE IN RELATION TO FINISH FLOOR.
4. FOR MECHANICAL AND ELECTRICAL EQUIPMENT SEE MECHANICAL & ELECTRICAL DRAWINGS.
5. ALL TENANT PARTITIONS SHOWN ARE FURNISHED & INSTALLED BY OTHERS. FOR ALL SPECIFICATIONS AND TYPE AND ELECTRICAL OUTLETS AND CONSTRUCTION ARRANGEMENT SEE DRAWINGS FOR LIGHTING AND CEILING PLANS, ELECTRICAL DRAWINGS AND DETAILS OF TENANTS WORK, IN PREPARATION.
6. COLUMN AND PANEL CENTER LINES SHOWN THUS ⊕. ALL PLAN LINES THUS ⊕ SEE ELECTRICAL DRAWINGS AND ARCHITECTURAL DETAILS.
7. PANEL NUMBERS, ELEVATIONS AND TYPE OF GLASS ELEVATIONS AS SEE (TYP.) UNLESS OTHERWISE SHOWN OR NOTED.
8. WHERE NO SUSPENDED CEILINGS ARE CALLED FOR, SUCH AS IN CLOSETS, TOILET ROOMS, ETC. BOTTOM ELEVATION OF ALL DUCTWORK AND EQUIPMENT SHALL BE MAINTAINED AT 8'-6" ABOVE FINISHED FLOOR TO PROVIDE FOR FUTURE CEILING INSTALLATION AND CLEARANCE OF 7'0" AT 6'-8" DOORS.
9. EXTENT OF PUBLIC CORRIDOR CEILING IS INDICATED THUS: _____

BULLETINS NOT DATED ARE IN THE PROCESS OF CANCELLATION

CONTRACT NO. DRAWING ADD. 11-1-66

NO.	DATE	DWG. NO.	BY
1	6-8-67	A-164	SBL
2	1-30-70	A-98	AB
3	5-19-69	A-17	PG

REVISIONS

APPROVED

CHIEF, PLANNING DIVISION

DATE

THE WORLD TRADE CENTER

THE PORT OF NEW YORK AUTHORITY

MINORU YAMASAKI & ASSOCIATES
MINORU YAMASAKI, ARCHITECT

EMERY ROTH & SONS
RICHARD ROTH, ARCHITECT

WORTHINGTON, SKILLING, HELLE & JACKSON
STRUCTURAL ENGINEERS

JAROS, BAUM & BOLLES
MECHANICAL ENGINEERS

JOSEPH R. LORING & ASSOCIATES
ELECTRICAL ENGINEERS

THE PORT OF NEW YORK AUTHORITY
PIERING, STABILIZED FOUNDATIONS

61st FLOOR PLAN

DRAWN		CHECKED	
SCALE	1/8"	DATE	7-31-67
PROJECT NUMBER		SHEET	OF
DRAWING NUMBER		A-A-95	