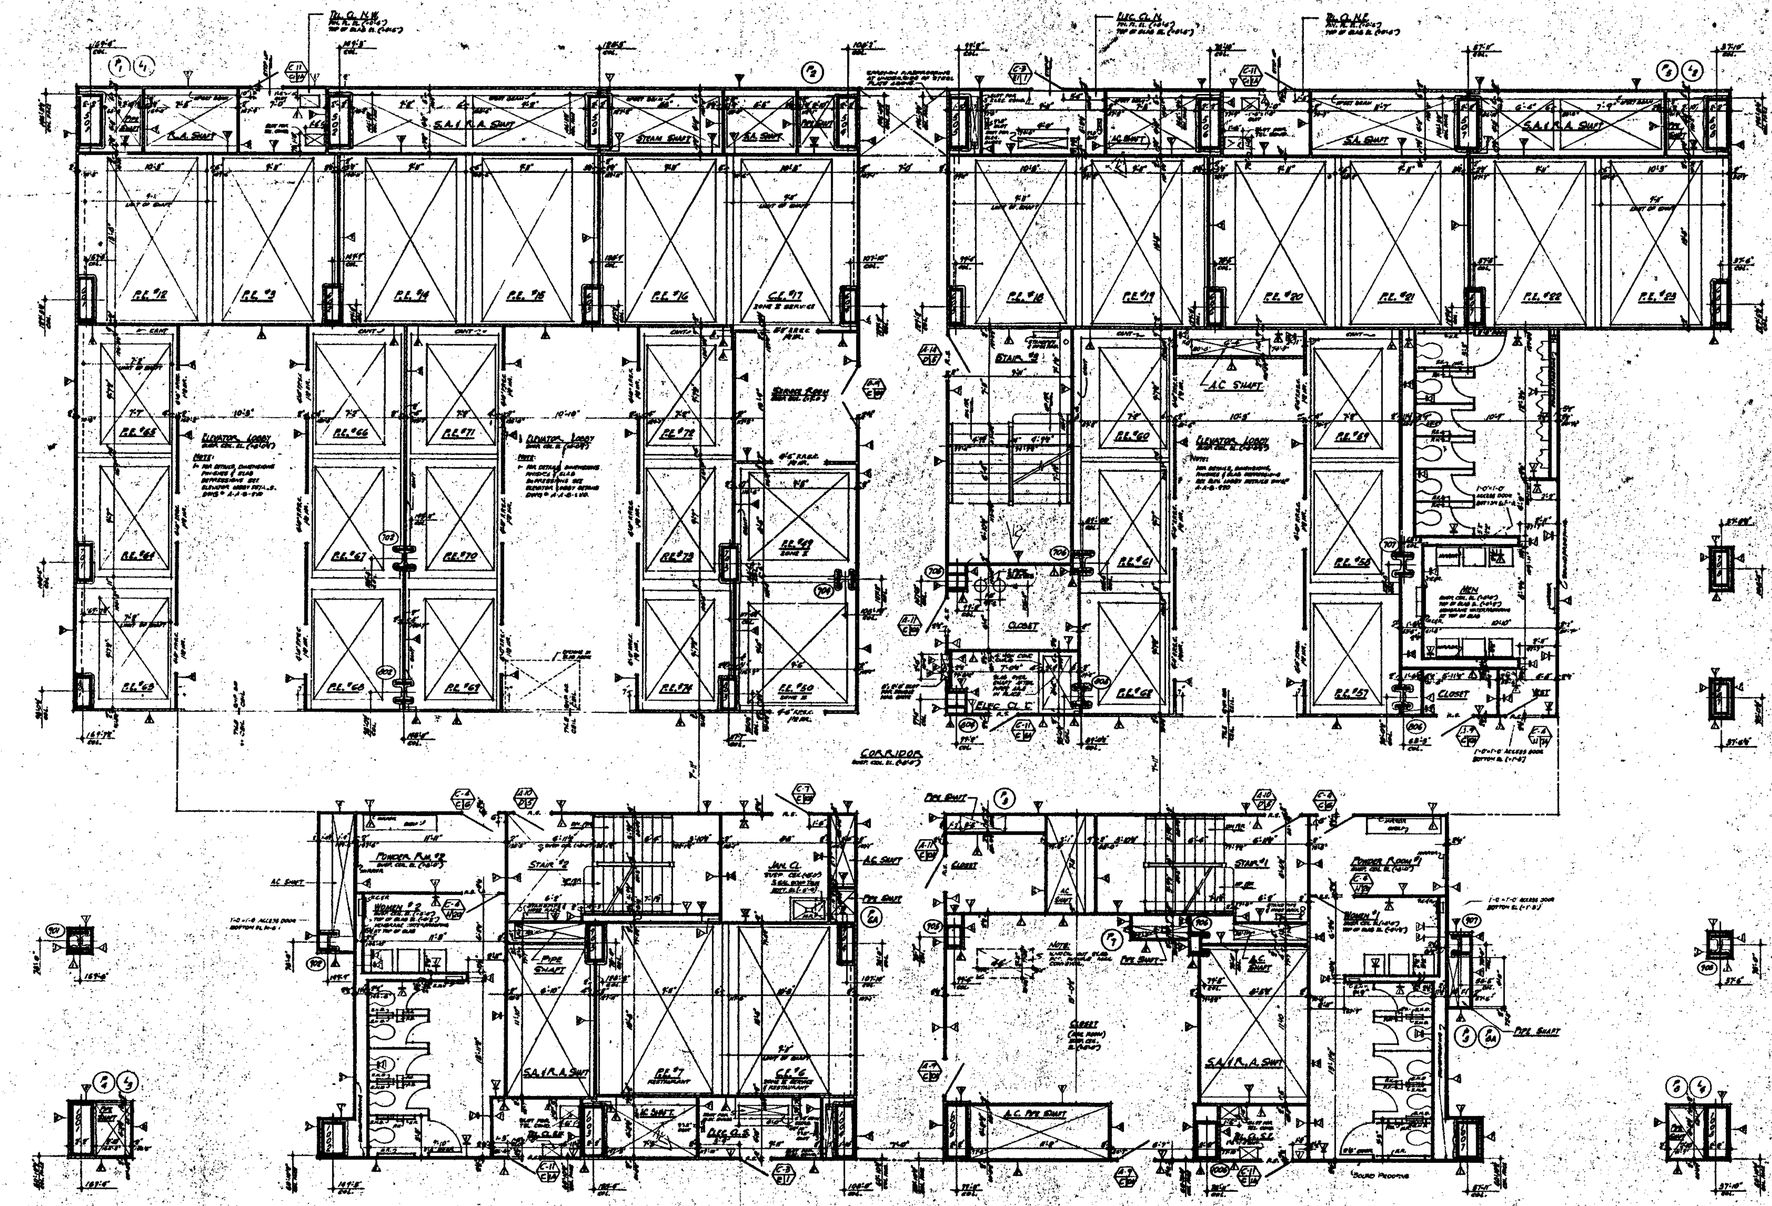


NOTES

1. FOR GENERAL NOTES, KEY TO MATERIALS, SYMBOLS, ABBREVIATIONS FINISH SCHEDULES, DOOR, SCHEDULES AND SCHEDULES OF DRAWINGS SEE DRAWINGS # A.A-1 TO A.A-6
2. FOR COMPLETE ½" SCALE FLOOR PLAN SEE DRAWING # A.A-96
3. ALL ELEVATIONS GIVEN THUS (0.0'0") ARE IN RELATION TO MAIN FLOOR.
4. FOR MECHANICAL AND ELECTRICAL LAYOUTS SEE RESPECTIVE ENGINEERS DRAWINGS.
5. FOR TYPICAL STAIR DETAILS SEE DWG # A.A-S-204 A.A.A-S-206
6. ALL TRENCH HEADERS TO BE FIREPROOFED AT UNDERSIDE OF SLAB FOR A WIDTH OF 8'0" WITH A SPRAY-ON TYPE OF FIREPROOFING SEE ARCHITECTURAL SPECIFICATION FOR TYPE (ELECTRICAL ENGINEER'S (CONTRACTORS APPROVED SHOP DWGS FOR LOCATION (EXTENT OF TRENCH HEADERS (FIREPROOFING.
7. FINISH FLOOR ELEVATION AND TOP OF SLAB ELEVATIONS ARE (0.0'0") UNLESS OTHERWISE SHOWN OR NOTED.
8. PALADIN SOAP DISPENSERS AT ALL MEN AND WOMENS TOILETS. ONE DISPENSER AT EACH LAVATORY. ACCESS DOORS TO SOAP DISPENSER VALVES TO BE LOCATED IN ACCORDANCE WITH TILE CAUTIONS. SEE TYPICAL TOILET DETAILS DWG. # A.A-S-204.
9. WHERE NO SUSPENDED CEILINGS ARE CALLED FOR, SUCH AS IN CLOSETS, STAIRS, PASSAGES ETC. BOTTOM ELEVATION OF ALL RAWL AND DUCTWORK SHALL BE MAINTAINED AT 8'-6" ABOVE FINISHED FLOOR. TO PROVIDE FOR FUTURE CEILING INSTALLATION AND CLEARANCE OF FULL HEIGHT DOORS.
10. EXTENT OF PUBLIC CORRIDOR CEILING IS INDICATED THUS: _____
11. C.I.-1'S ARE ALIGNED ON ALL BEAM PROJECTIONS OVER 6'0" MINIMUM. (8" ACTUAL) DIMENSIONS INDICATED ON ELEVATIONS, SHAFTS AND WALLS, BE MAINTAINED 7'0" FROM HORIZONTAL. SEE TYPICAL DETAILS
12. FOR FIREPROOFING OF ALL STRUCTURAL STEELWORK COLUMNS AND TYPICAL PARTITION DETAILS SEE DRAWINGS A.A.S-206 TO A.A.S-216.

BULLETINS NOT LISTED ARE IN THE PROCESS OF COMPLETION

CONTRACT NO. DRAWING: DWG. S-1-60

NO.	DATE	BUL. NO.	BY
3	8-8-70	A-78	A.M.
2	1-30-70	A-61	A.S.
1	1-30-70	A-83	L.V.
	1-30-70	A-67	E.C.
5	6-15-68	A-51	D.G.
4	6-28-68	A-60	D.G.
3	6-28-68	A-17	D.G.
2	6-13-68	A-93	D.G.
1	6-1-68	A-10	D.G.
	4-22-68	A-2	D.G.

REVISIONS

APPROVED
CHIEF, PLANNING DIVISION
DATE

THE WORLD TRADE CENTER
THE PORT OF NEW YORK AUTHORITY

MINORU YAMASAKI & ASSOCIATES
MINORU YAMASAKI, ARCHITECT

EMERY ROTH & SONS
RICHARD ROTH, ARCHITECT

WORTHINGTON, SKILLING, HELLE & JACKSON
STRUCTURAL ENGINEERS

JAROS, BAUM & BOLLES
MECHANICAL ENGINEERS

JOSEPH R. LORING & ASSOCIATES
SANITARY ENGINEERS

THE PORT OF NEW YORK AUTHORITY
TUNNEL, UTILITIES, FOUNDATIONS

TITLE: 61ST FLOOR CORE PLAN

DRAWN | CHECKED | DATE: 10-7-68
SCALE: 1/2" = 1'-0" | SHEET NO. A.A-96