



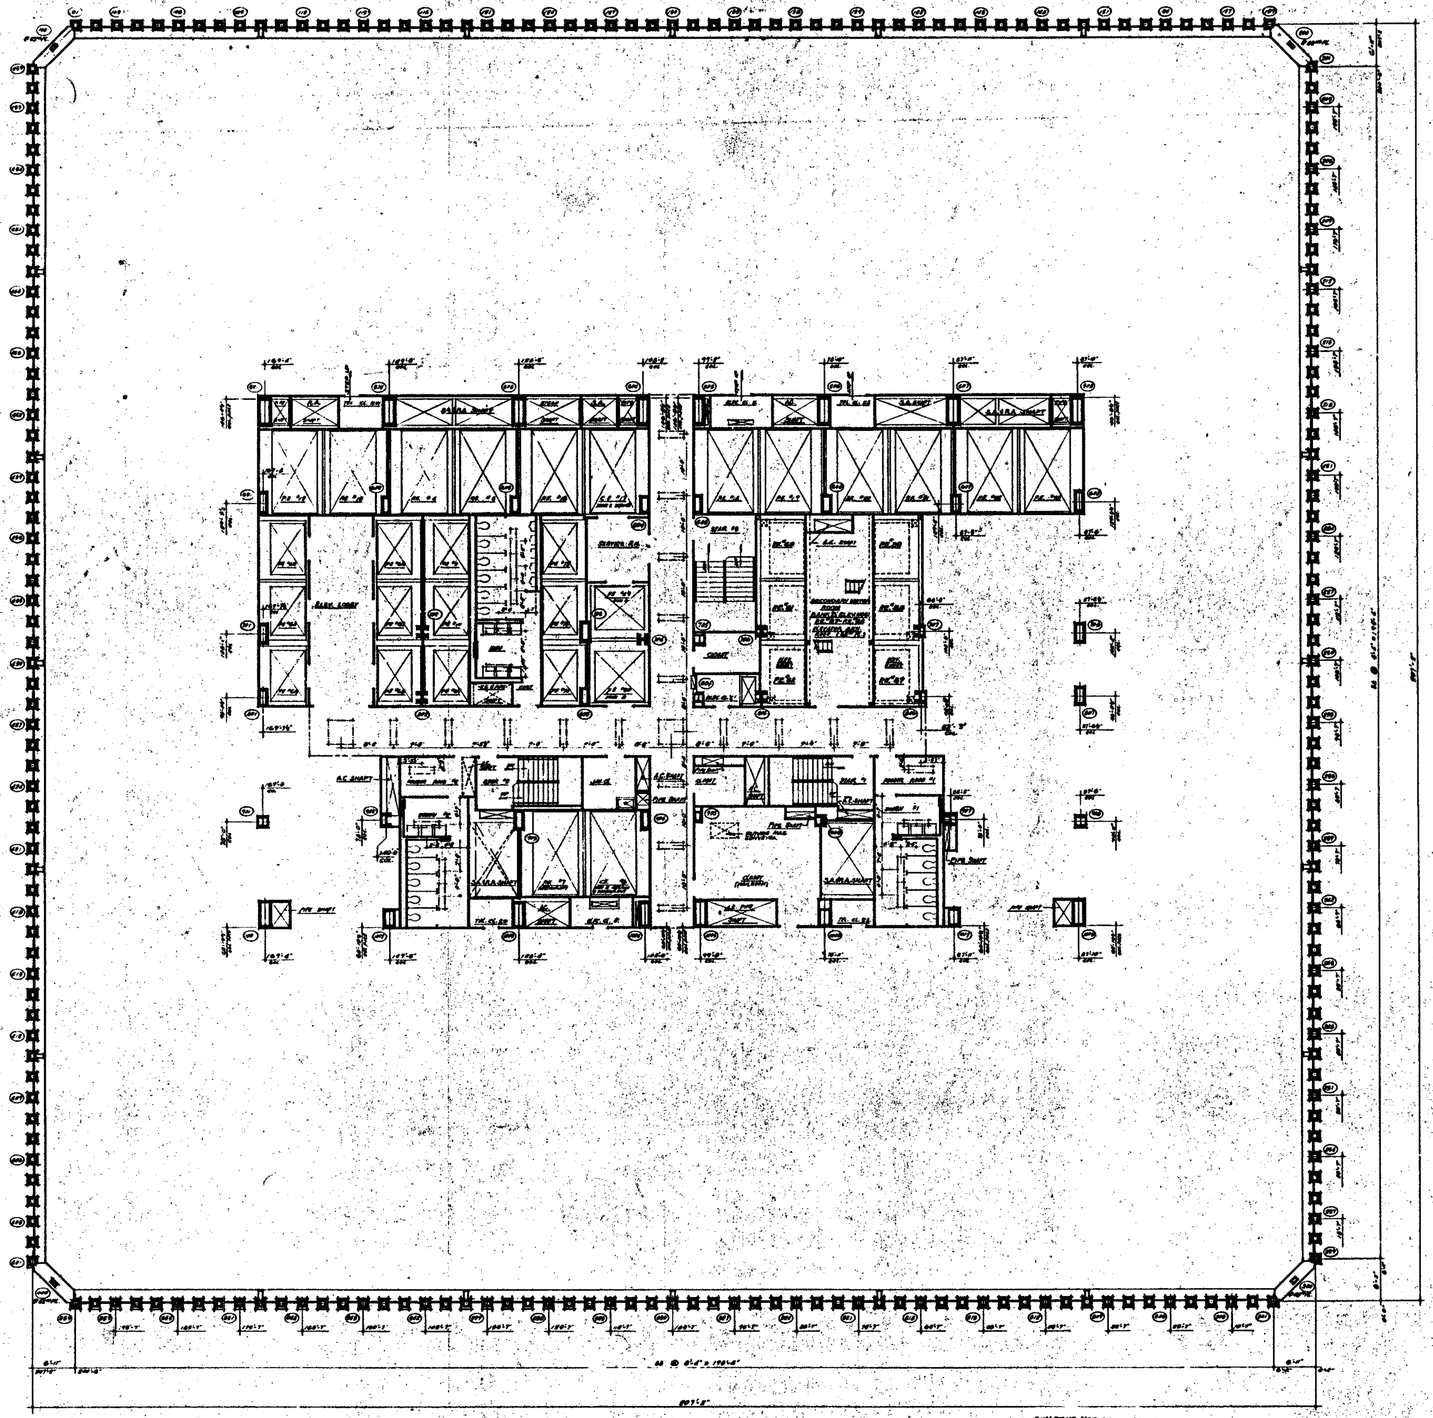

NOTES

1. FOR SHEET, WIRE, ETC. IN GENERAL SYMBOLS, ABBREVIATIONS, FLOOR FINISHES, ETC. SYMBOLS AS SHOWN OF DRAWING NO. 2 SERIES "A-0.1 TO A-0.3"
2. FOR CORRECT DIMENSIONS AND UNITS IN WHICH THEY ARE GIVEN, SEE GENERAL SPECIFICATIONS A-0.1B AND A-0.1C
3. ALL ELEVATIONS GIVEN ARE U.S.C.&G.S. AND ARE RELATIVE TO MEAN SEA LEVEL
4. FOR MECHANICAL AND ELECTRICAL LAYOUTS SEE ARCHITECTS SUPPLEMENTARY DRAWINGS
5. ALL TRADE WORKS TO BE INSPECTED AT DIVISION OF BUILDING & HOUSING AT 270 BROADWAY WITH A PERMIT BY TYPE THEREOF, SEE ARCHITECTURAL SPECIFICATIONS FOR THE TYPE AND ELECTRICAL CONTRACTORS TO BE APPROVED AND LICENSED FOR BUILDING AND ALTERATION OF PREMISES UNDER THE LABOR AND PLUMBING LAW
6. CEILING HEIGHTS GIVEN TO FACE UNDER SIDE OF FINISH OF SLAB OR BEAM AS SHOWN ON SECTIONS AND ELEVATIONS
7. FINISH FLOOR ELEVATIONS AND TOP OF SLAB ELEVATIONS ARE TO BE AS SHOWN ON SECTIONS AND ELEVATIONS
8. WHERE NO SUSPENDED CEILINGS ARE CALLED FOR, SUCH AS IN CLOSETS, STAIR LANDINGS ETC., BOTTOM ELEVATION OF ALL FLOORS AND CONSTRUCTION SHALL BE MAINTAINED AT 8'-0" BELOW FINISHED FLOOR TO PROVIDE FOR FUTURE CEILING INSTALLATION AND CLEARANCE OF FULL HEIGHT DOORS
9. EXTENT OF PUBLIC CORRIDOR CEILING AS INDICATED THUS: _____

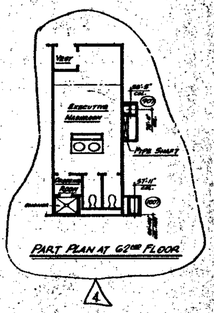

PART PLAN AT 62ND FLOOR

BULLETINS NOT DATED ARE IN THE PROCESS OF COMPLETION
CONTRACT NO. DRAWING June 6-1-66

NO.	REVISIONS	DATE	SHEL. NO.	BY
A	6-21-71	A-17B	L.L.
A	6-8-68	A-16A	G.B.L.
A	1-20-70	A-15B	A.P.
A	5-21-69	A-17	

NO.	REVISIONS	DATE	SHEL. NO.	BY

APPROVED
CHIEF, PLANNING DIVISION
DATE

THE WORLD TRADE CENTER
THE PORT OF NEW YORK AUTHORITY

MINORU YAMASAKI & ASSOCIATES
MINORU YAMASAKI, ARCHITECT

WORTHINGTON, SKILLING, HELLE & JACKSON
STRUCTURAL ENGINEERS

JOSEPH R. LORING & ASSOCIATES
ELECTRICAL ENGINEERS

EMERY ROTH & SONS
RICHARD ROTH, ARCHITECT

JAROS, BAUM & BOLLES
MECHANICAL ENGINEERS

THE PORT OF NEW YORK AUTHORITY
PAVING, UTILITIES, FOUNDATIONS

TITLE: 62ND & 63RD FLOOR PLAN

DRAWN		CHECKED	
SCALE	1/8"-1'-0"	DATE	7-31-67
PROJECT MANAGER		SHEET	OF
PROJECT ENGINEER			

A-A-97