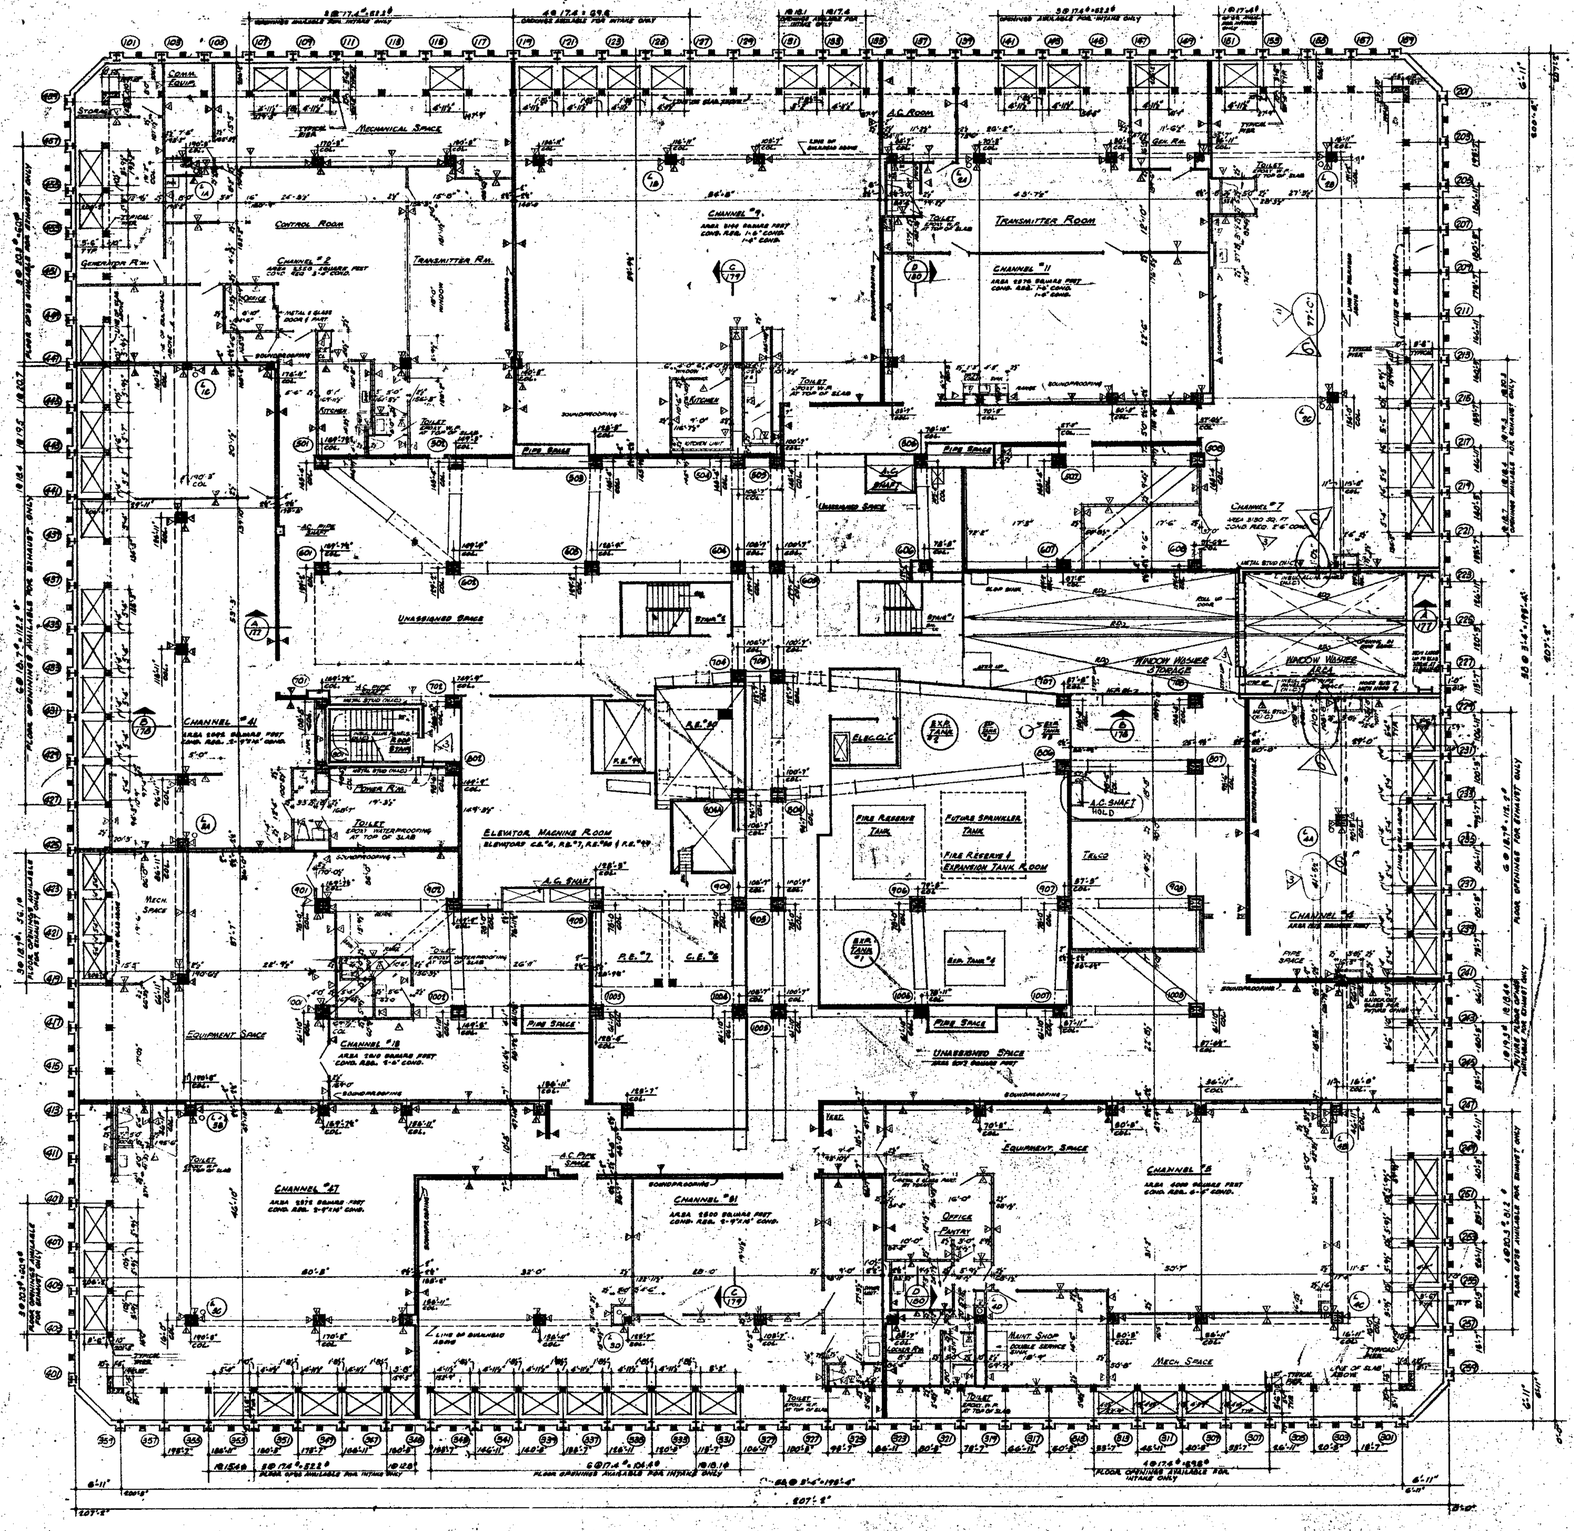


NOTES

1. FOR GENERAL NOTES, KEY TO MATERIALS, SYMBOLS, ABBREVIATIONS, DOOR SCHEDULES AND SCHEDULE OF DRAWINGS SEE DRAWINGS A-0.1 TO A-0.4.
2. FOR SCHEDULE & SCALE CORE PLAN SEE DWG. A-2.1/B.
3. ALL ELEVATIONS GIVEN ARE TO TOP OF SLAB, UNLESS OTHERWISE STATED. ADD 4" FOR TOP OF FINISH FLOOR.
4. FOR MECHANICAL AND ELECTRICAL LAYOUTS SEE RESPECTIVE ENGINEERS DRAWINGS.
5. FOR TYPICAL STAIR DETAILS SEE DWG. A-2.1/B; A-2.2/B; A-2.3/B; A-2.4/B.
6. WHERE NO DIMENSIONED CEILINGS ARE SHOWN ON PLANS, THE SAME SHALL BE IN ACCORDANCE WITH THE FOLLOWING:
   - ELEVATOR LOBBIES, PUBLIC CORRIDORS, TOILET ROOMS, ELEVATOR CABS, AND PASSENGER ACCESS AREAS: 9'-0" CLEAR.
   - SERVICE AREAS, STORAGE AREAS, AND SERVICE CORRIDORS: 8'-0" CLEAR.
   - ALL OTHER AREAS: 8'-6" CLEAR.
7. FOR ALL DOOR TYPES, BUCKS, HARDWARE, SILLS, CEILINGS, FINISHES, ETC. WITHIN BROADCASTERS SPACES SEE RESPECTIVE BROADCASTERS ARCH. DWGS.

BUILDING NOT DATED ARE IN THE CONTRACT AND FOLLOWING ISSUE

NO.	DATE	SUB. NO.	BY
7	9-17-75	A-416	J.K.
6	11-15-75	A-420	L.J.
5	2-23-76	A-408	L.J.
4		A-407	L.J.
3	6-16-76	A-502	L.J.
2	7-19-76	A-348	L.J.
1			

REVISIONS

APPROVED
CHIEF, PLANNING DIVISION
DATE

REGISTERED ARCHITECT — STATE OF NEW YORK — No. 9120

THE WORLD TRADE CENTER
THE PORT OF NEW YORK AUTHORITY

MINORU YAMASAKI & ASSOCIATES
MINORU YAMASAKI, ARCHITECT

EMERY ROTH & SONS
RICHARD ROTH, ARCHITECT

WORTHINGTON, SKILLING, HELLE & JACKSON
STRUCTURAL ENGINEERS

JAROS, BAUM & BOLLES
MECHANICAL ENGINEERS

JOSEPH R. LORING & ASSOCIATES
ELECTRICAL ENGINEERS

THE PORT OF NEW YORK AUTHORITY
PAVING, STABILITY, FOUNDATIONS

TITLE
110TH FLOOR PLAN
WTC BROADCASTERS

SCALE 1/8"-0"
DATE 6-7-76
PROJECT NO. 67
DRAWING NO. A-2.1/B

T·A·A·T·C·O