

FileJuicer

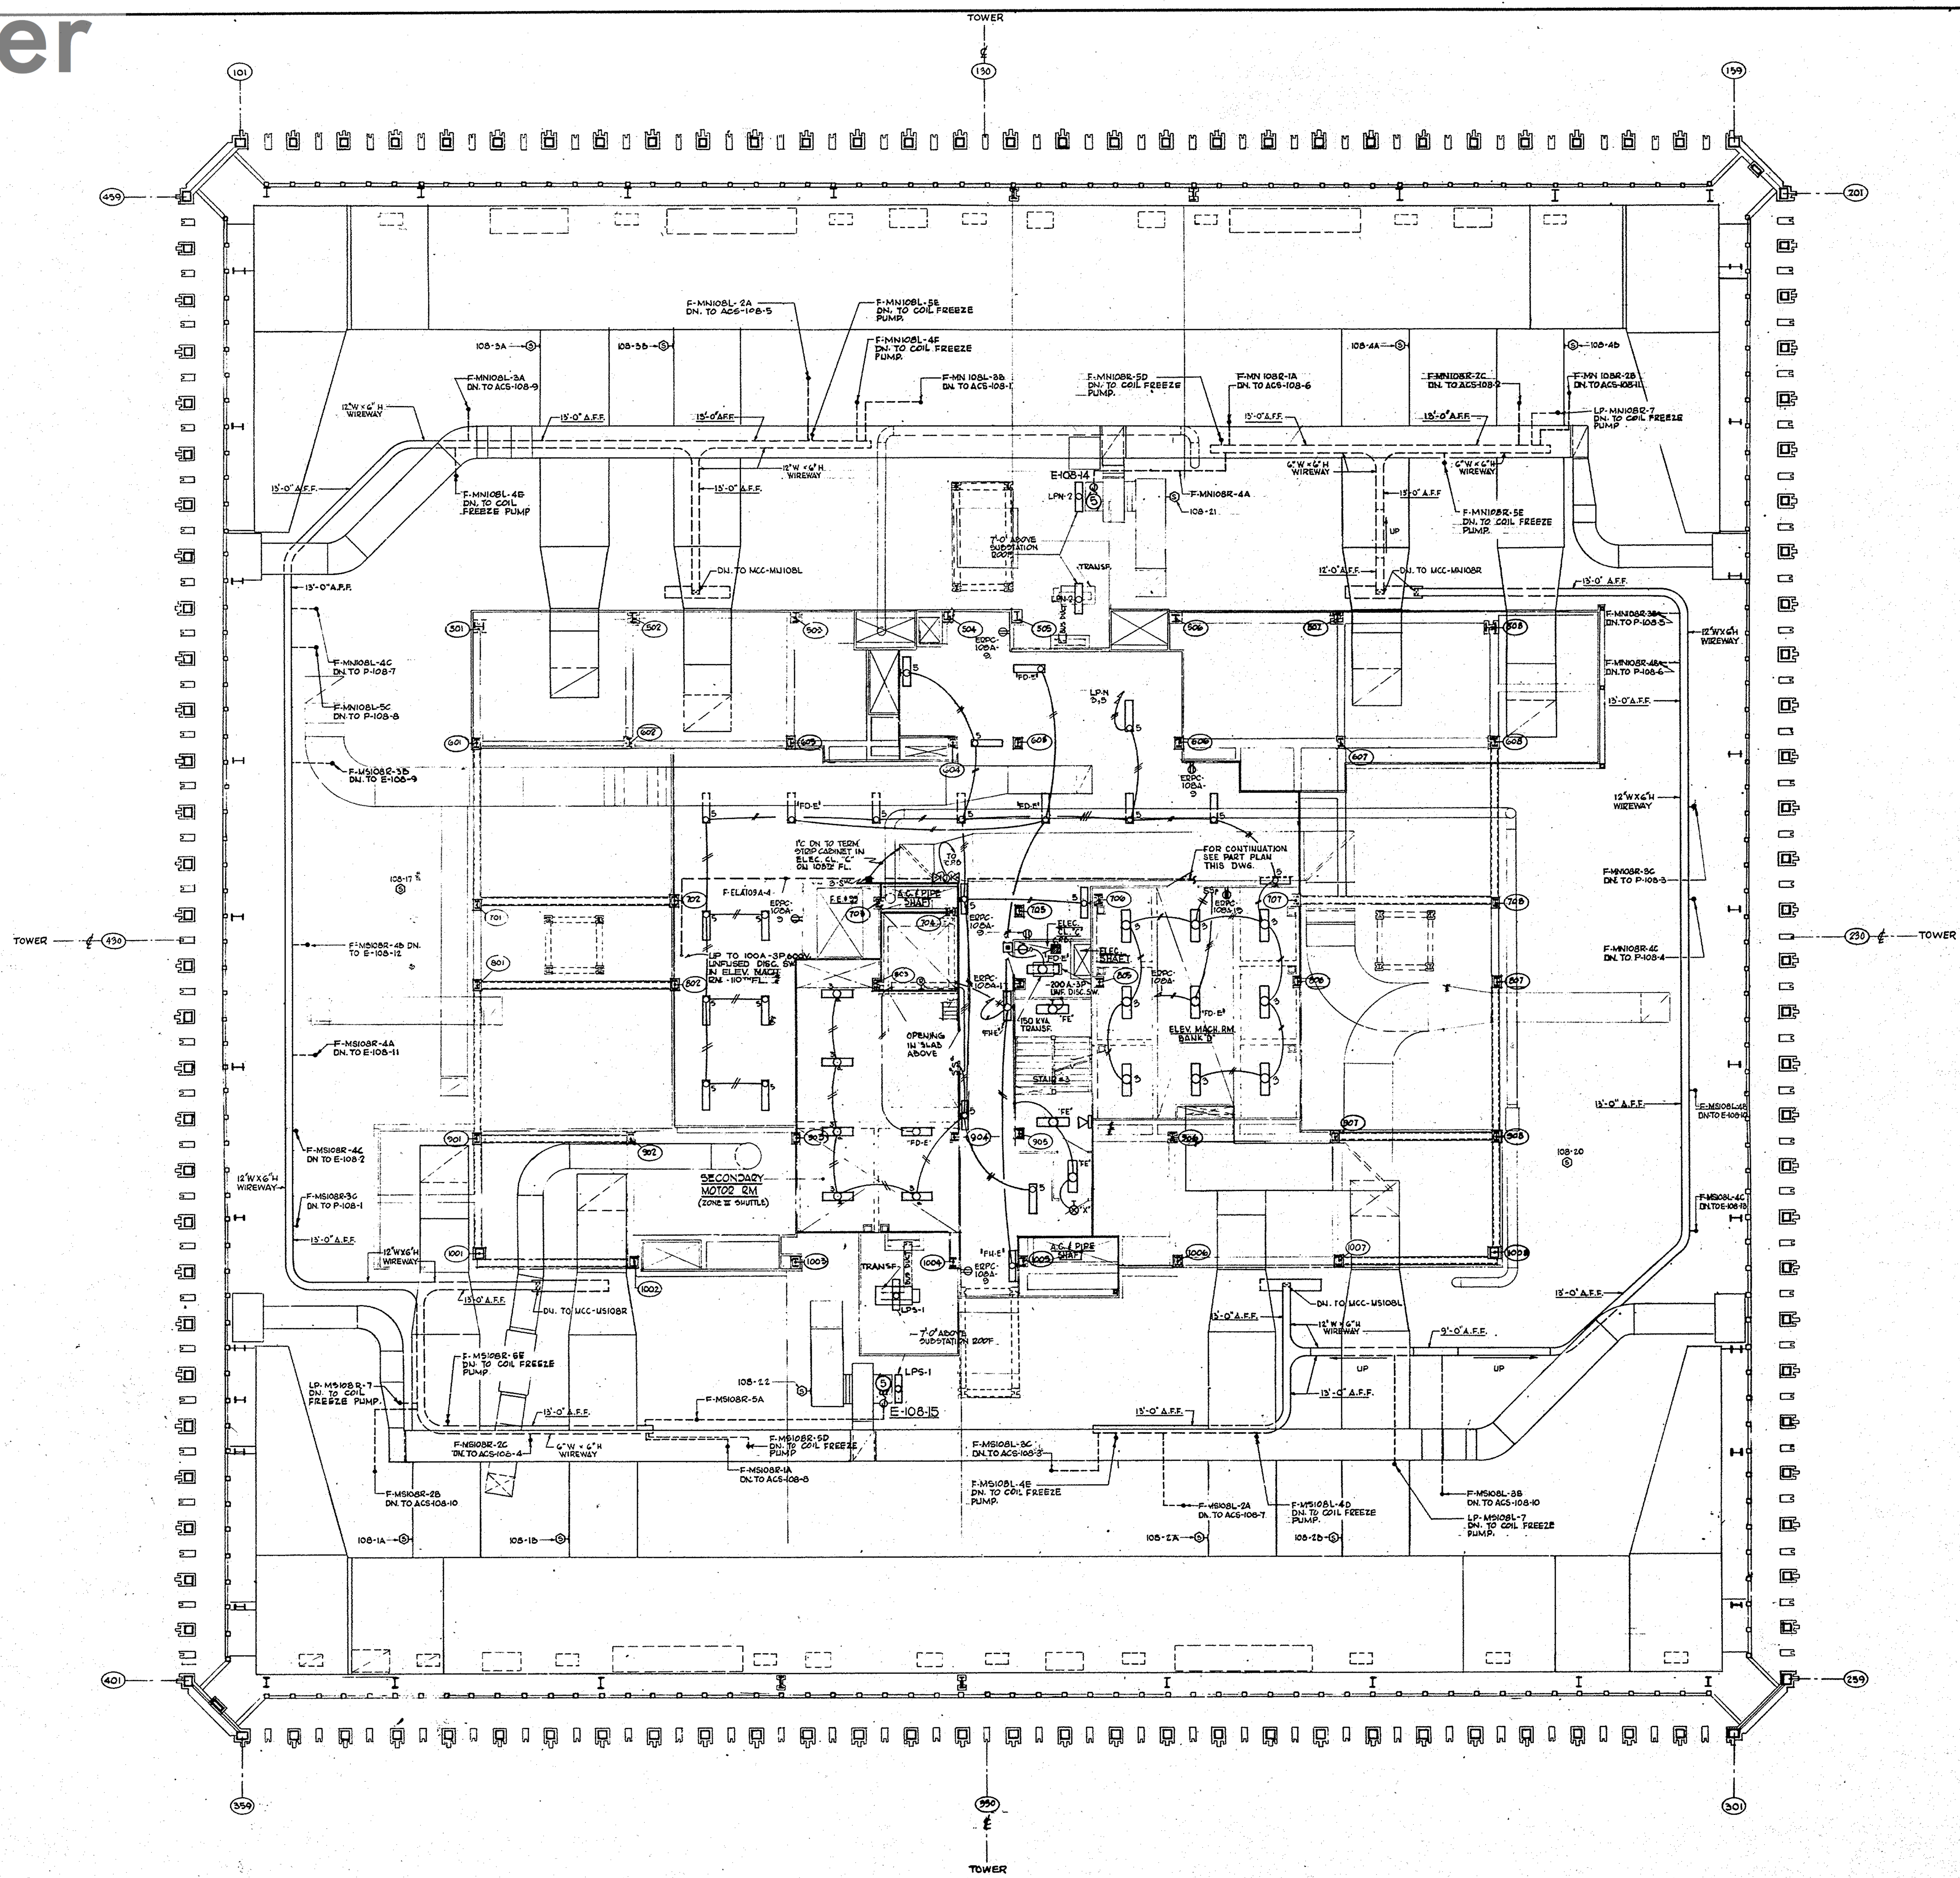

NOTES:

1. FOR MAIN LIGHTING LAYOUT IN MECHANICAL EQUIPMENT ROOM SEE 108TH FLOOR PLAN, DWG. E-A-65.
2. ALL FLUORESCENT CEILING FIXTURES SHALL BE TYPE 'FD' PENDANT MOUNTED 8'-6" AFF. UNLESS OTHERWISE NOTED.
3. ALL FLUORESCENT WALL BRACKET FIXTURES SHALL BE TYPE 'FH' MOUNTED 7'-0" AFF UNLESS OTHERWISE NOTED.
4. CONTRACTOR SHALL WIRE ALL FIXTURES AND RECEPTACLES IN ACCORDANCE WITH CIRCUIT NUMBERS INDICATED ON DRAWING. IN MECH. EQUIP. RM. ALL CONDUIT FOR LIGHTING FIXTURES SHALL BE RUN EXPOSED UNLESS OTHERWISE SHOWN.
5. FLUORESCENT FIXTURES OCCURING UNDER MECH. DUCTWORK SHALL BE SUPPORTED FROM STRUCTURAL 'U' CHANNELS SUPPORTED OTHER THAN FROM THE DUCTWORK PROPER.
6. ALL VERT. COND. & OUTLETS CONCEALED IN WALLS SHALL NOT BE CLOSER THAN 20" FROM FINISH DOOR OPENING.
7. WIREWAYS CONTAINING MORE THAN 30 CURRENT CARRYING CONDUCTORS SHALL BE PROVIDED WITH 6" HIGH BARRIERS.
8. WIREWAY ELEVATIONS A.F.F. ARE APPROXIMATE; THE ELECTRICAL CONTRACTOR SHALL COORDINATE WITH THE OTHER TRADES TO AVOID SPECIFIC INTERFERENCES.

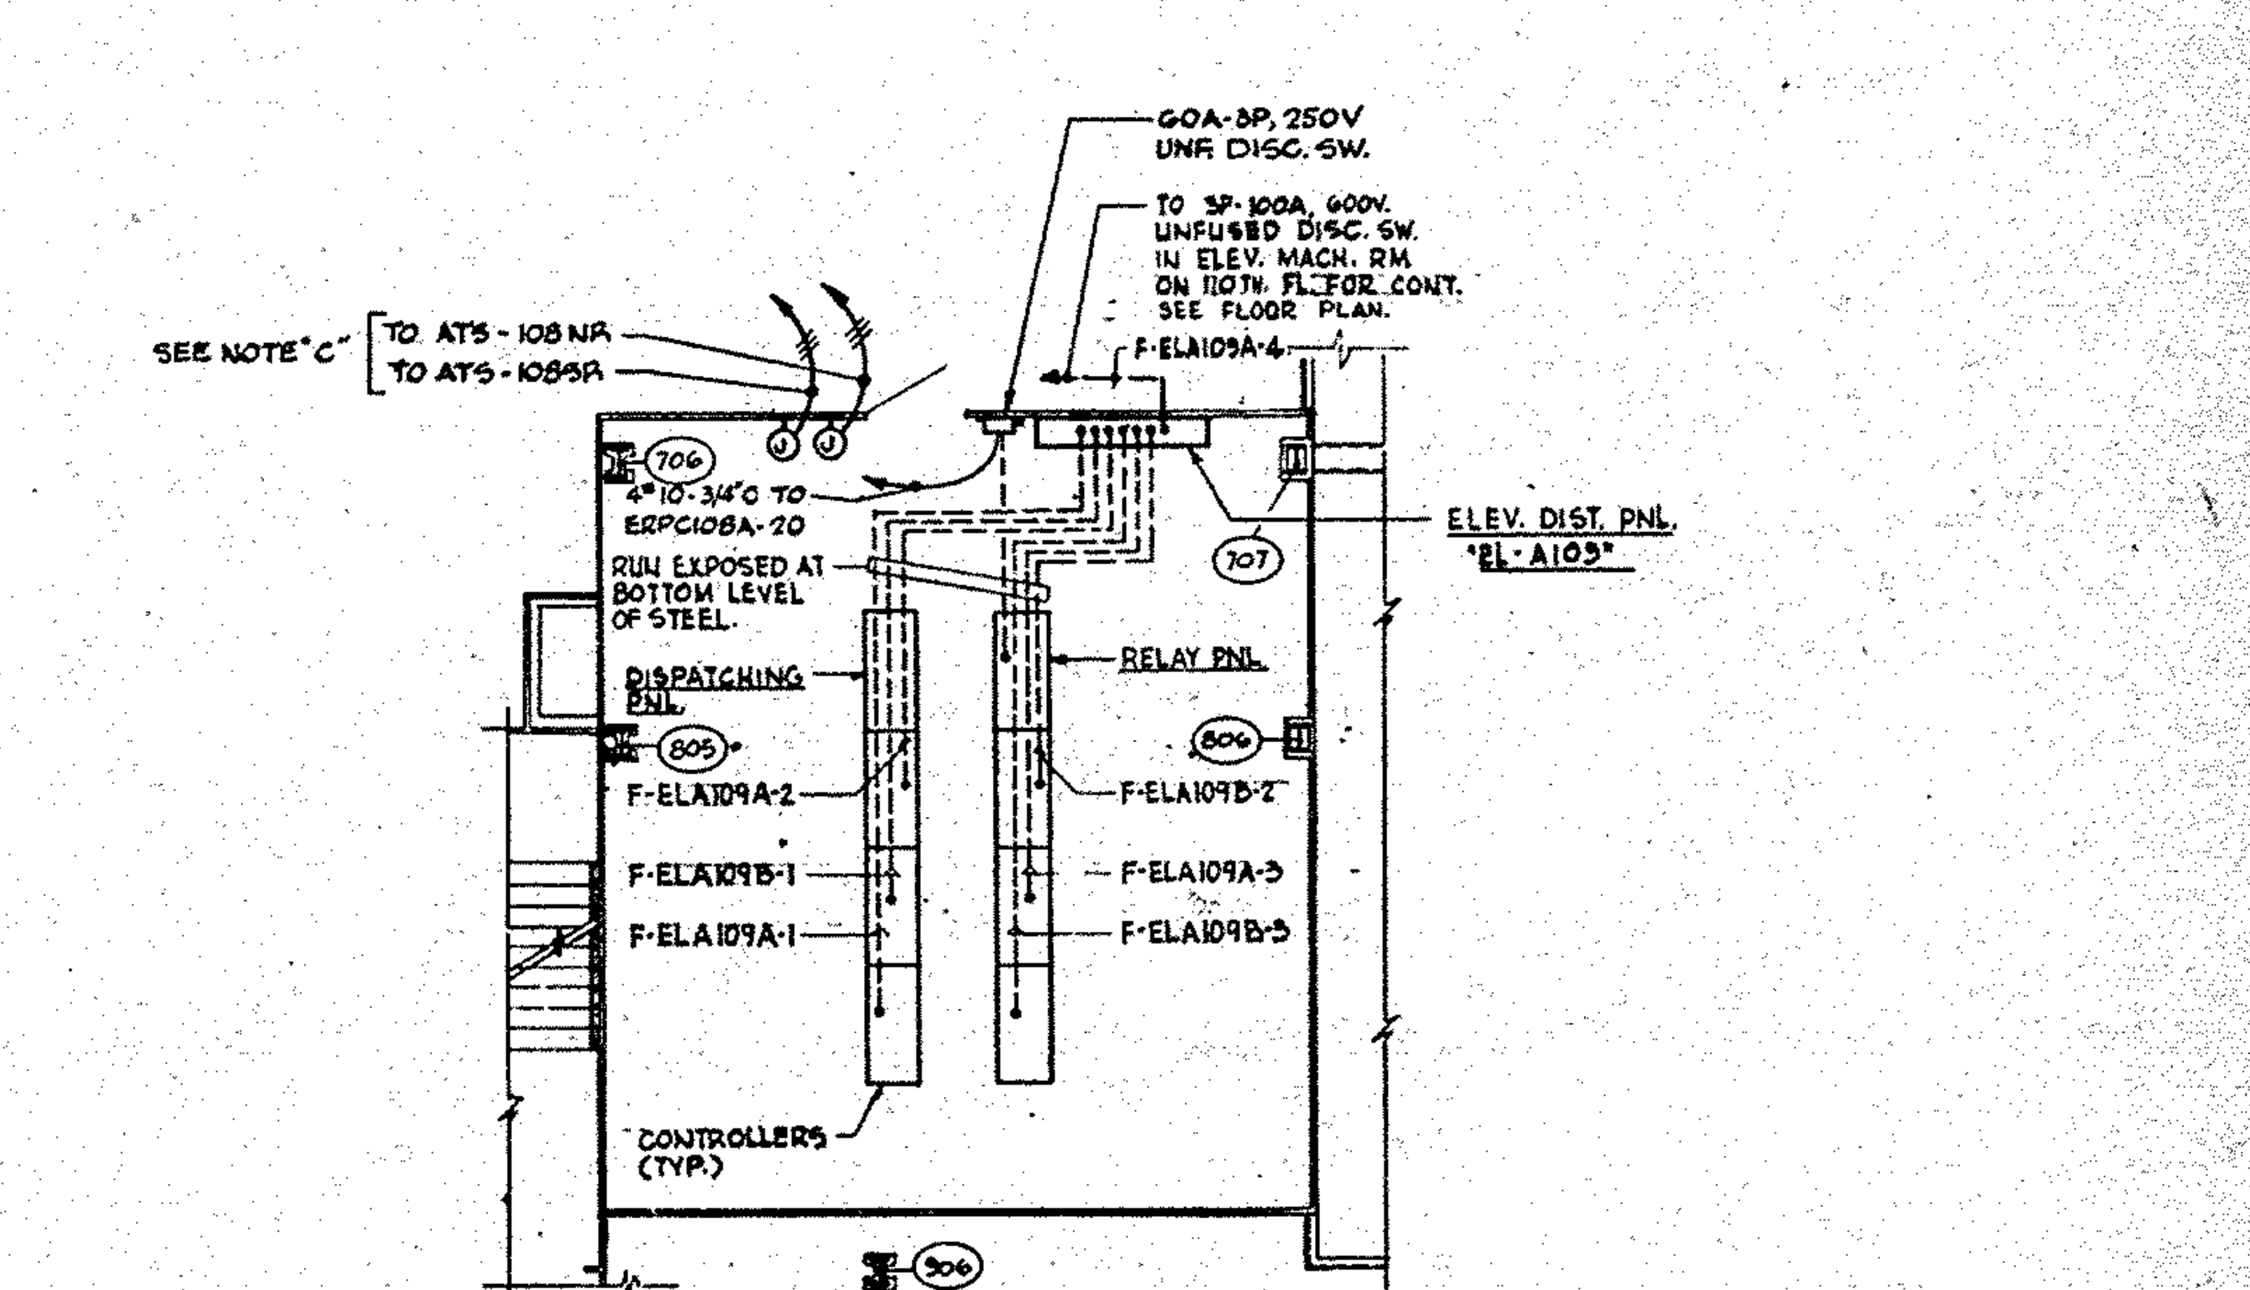

PART PLAN OF ELEVATOR MACHINE ROOM- BANK "D"- 109TH FL. (POWER)

SCALE: 1/8" = 1'-0"

NOTES:

A. ALL CONNECTIONS TO ALL ELEVATOR EQUIPMENT SHALL BE MADE IN ACCORDANCE WITH APPROVED ELEVATOR SHOP DRAWINGS.

B. ELECTRICAL CONTRACTOR SHALL COORDINATE WITH THE ELEVATOR CONTRACTOR FOR POSSIBLE COMMON USE OF A WIRING TROUGH OVER THE ELEVATOR PANEL LINE-UPS IN LIEU OF USING SEPARATE CONDUIT RUNS TO THIS EQUIPMENT.

C. REFER TO DWG. E-X-11 FOR ELEVATOR CONTROL RISER DIAGRAM

1/8" = 1'0" scale 5 0 5 10 15 20 feet

CONTRACT BID DRAWING date OCT. 16, 1967

NO.	DATE	BUL. NO.	BY	NO.	DATE	BUL. NO.	BY
REVISIONS				REVISIONS			

LICENSED PROFESSIONAL ENGINEER JOSEPH R. LORING 28344 STATE OF NEW YORK

APPROVED

CHIEF, PLANNING DIVISION

DATE

THE WORLD TRADE CENTER

THE PORT OF NEW YORK AUTHORITY

MINORU YAMASAKI & ASSOCIATES
MINORU YAMASAKI, ARCHITECT

EMERY ROTH & SONS
RICHARD ROTH, ARCHITECT

WORTHINGTON, SKILLING, HELLE & JACKSON
STRUCTURAL ENGINEERS

JAROS, BAUM & BOLLES
MECHANICAL ENGINEERS

JOSEPH R. LORING & ASSOCIATES
ELECTRICAL ENGINEERS

THE PORT OF NEW YORK AUTHORITY
PAVING, UTILITIES, FOUNDATIONS

TITLE: LIGHTING AND POWER 109TH FLOOR

DRAWN	R.F.H.	CHECKED	J.R.L.
SCALE	1/8" = 1'-0"	DATE	OCT. 16, 1967
PROJECT NUMBER		SHEET 60	OF 114
DRAWING NUMBER	E-A-66		

REPROSTAT, N.Y.

File Juicer