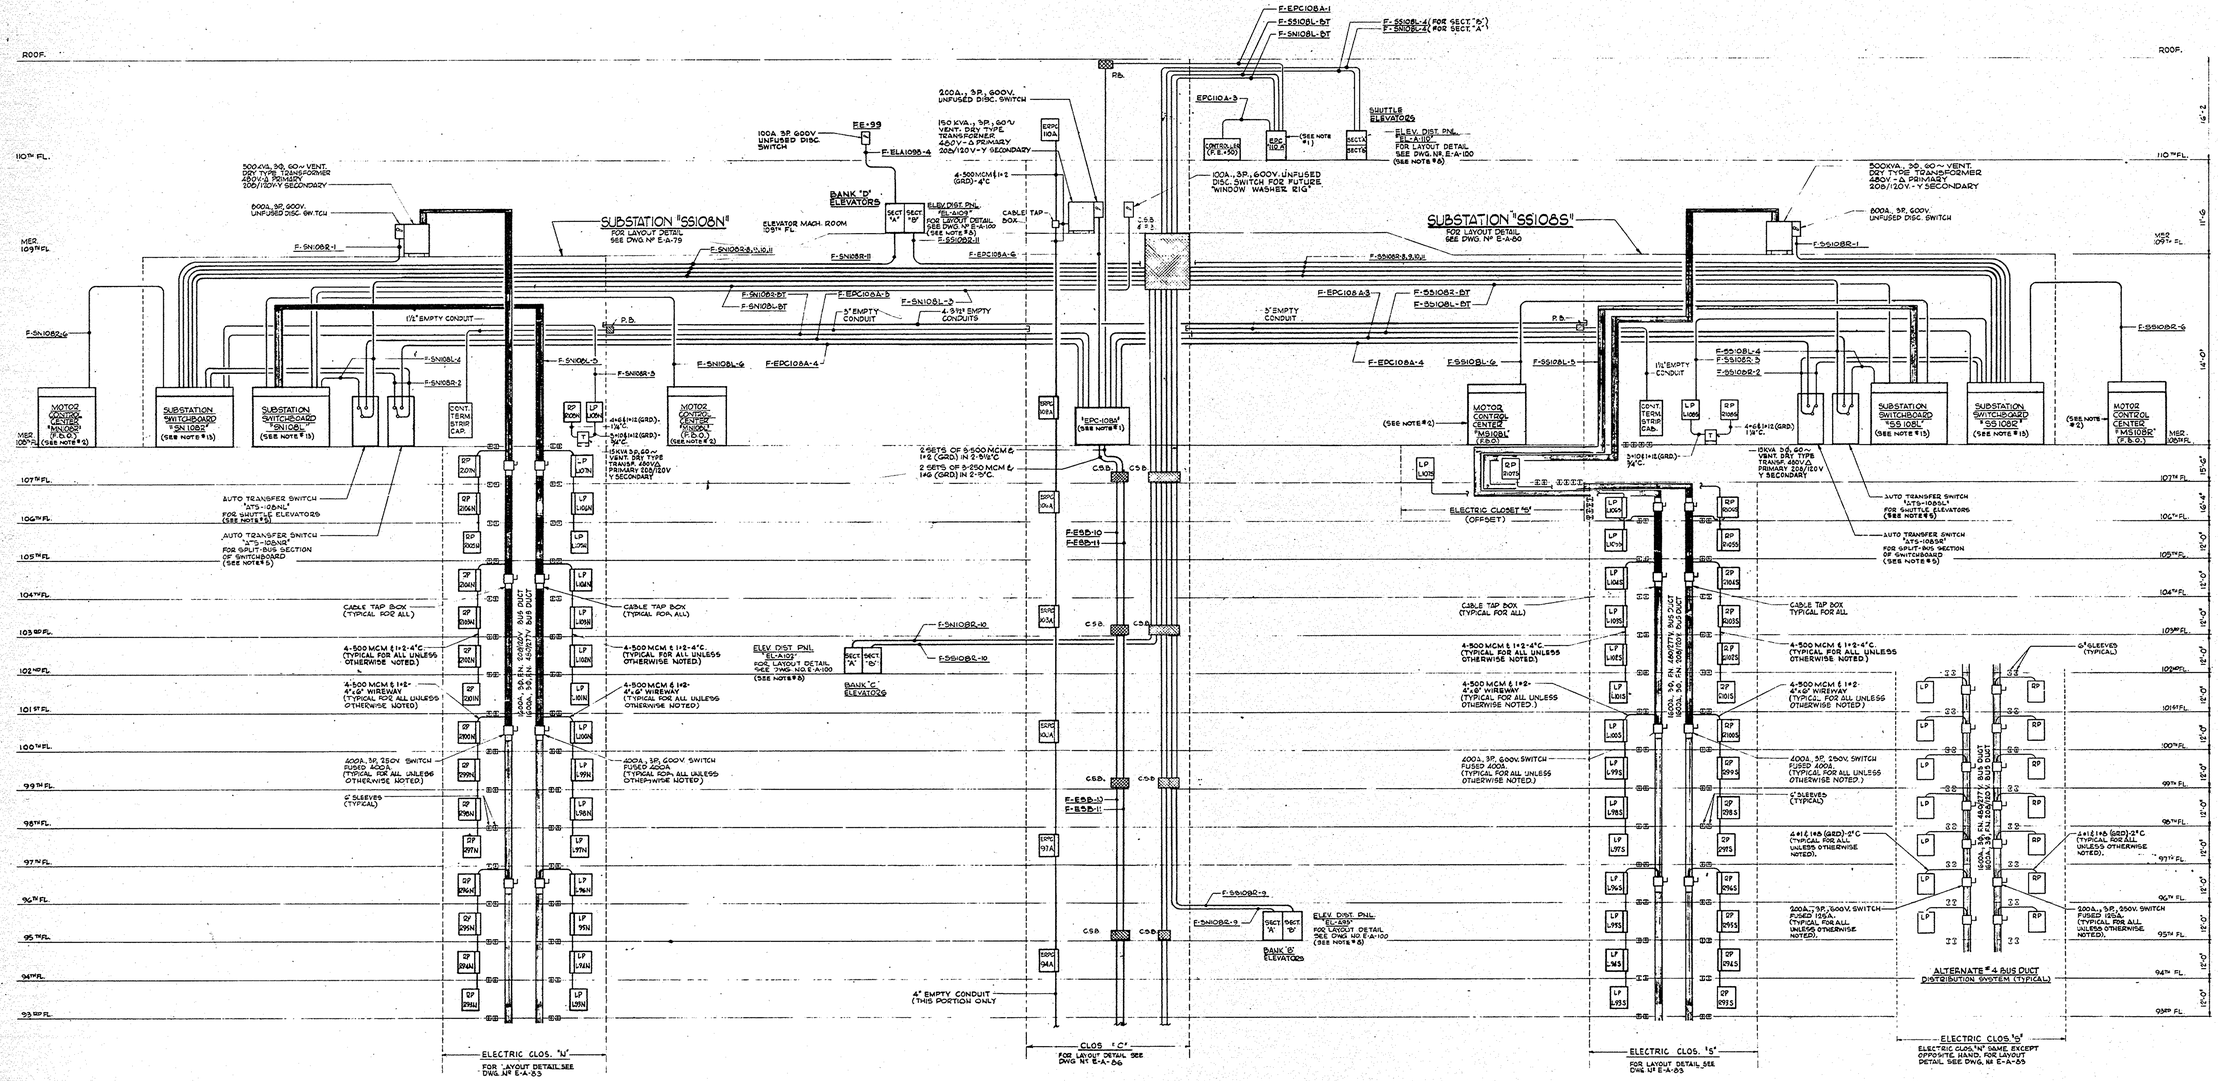


NOTES:

1. FOR EMERGENCY POWER CENTER LAYOUT DETAILS SEE DWG.# E-A-99.
2. FOR MOTOR CONTROL CENTER SCHEDULE SEE DWG.# E-A-104 THRU E-A-106.
3. FOR LIGHTING AND/OR RECEPTACLE PANEL SCHEDULES SEE DWG.# E-A-109-114.
4. FOR EMERGENCY PANEL SCHEDULE SEE DWG.# E-A-115.
5. FOR AUTOMATIC TRANSFER SWITCH SCHEDULE SEE DWG.# E-A-99.
6. ALL PULL BOXES ARE NOT SHOWN, FOR LOCATION OF ADDITIONAL PULL BOXES SEE 1/8" SCALE FLOOR PLANS DWG.# E-A-87-E-A-98
7. FOR TEMPORARY AND PERMANENT FACILITIES REQUIRED FOR CONSTRUCTION POWER SEE TEMPORARY LIGHT & POWER RISER DIAGRAMS AND SERVICE DISTRIBUTION ON DWG. E-A-132 THRU E-A-135, E-X-1 & E-X-2.
8. FOR ELEVATOR DISTRIBUTION PANEL SCHEDULE SEE DWG. # E-A-100
9. FOR FIRE COMMUNICATION SYSTEMS RISER DIAGRAM SEE DWG. # E-A-48.
10. FOR EMERGENCY CONTROL RISER DIAGRAM SEE DWG. # E-X-11
11. FOR ELECTRIC CLOSET DETAIL SEE DWG. # E-A-85 THRU # E-A-86
12. FOR EMERGENCY SINGLE LINE DIAGRAM SEE DWG. # E-X-10.
13. FOR SUBSTATION SWITCHBOARD SCHEDULE SEE DWG.# E-A-73 & E-A-80
14. ALL CENTER ELECTRIC CLOSETS (CLOSETS "C") WILL CONTAIN 4-4" THROUGH THE WALL SLEEVES BUSHED & CAPPED BOTH ENDS) INTO HUNG CEILING.

CONTRACT BID DRAWING date OCT. 16, 1967

NO.	DATE	SUL. NO.	BY
1	12-15-67		

REVISIONS

APPROVED

CHIEF, PLANNING DIVISION

DATE

DRAWING Nº E-A-93 NOT PART OF THIS CONTRACT.

THE WORLD TRADE CENTER

THE PORT OF NEW YORK AUTHORITY

MINORU YAMASAKI & ASSOCIATES
MINORU YAMASAKI, ARCHITECT

EMERY ROTH & SONS
RICHARD ROTH, ARCHITECT

WORTHINGTON, SKILLING, HELLE & JACKSON
STRUCTURAL ENGINEERS

JAROS, BAUM & BOLLES
MECHANICAL ENGINEERS

JOSEPH R. LORING & ASSOCIATES
ELECTRICAL ENGINEERS

THE PORT OF NEW YORK AUTHORITY
PAVING, UTILITIES, FOUNDATIONS

TITLE: LIGHT AND POWER RISER DIAGRAM 93RD-110TH FLOORS

DRAWN	P.F.H.	CHECKED	J.P.L.
SCALE	NONE	DATE	OCT. 16, 1967
PROJECT NUMBER		SHEET	79 OF 115
DRAWING NUMBER		E-A-93	

FileJuicer