
FOR CONTINUATION SEE DRAWING # E-A-95

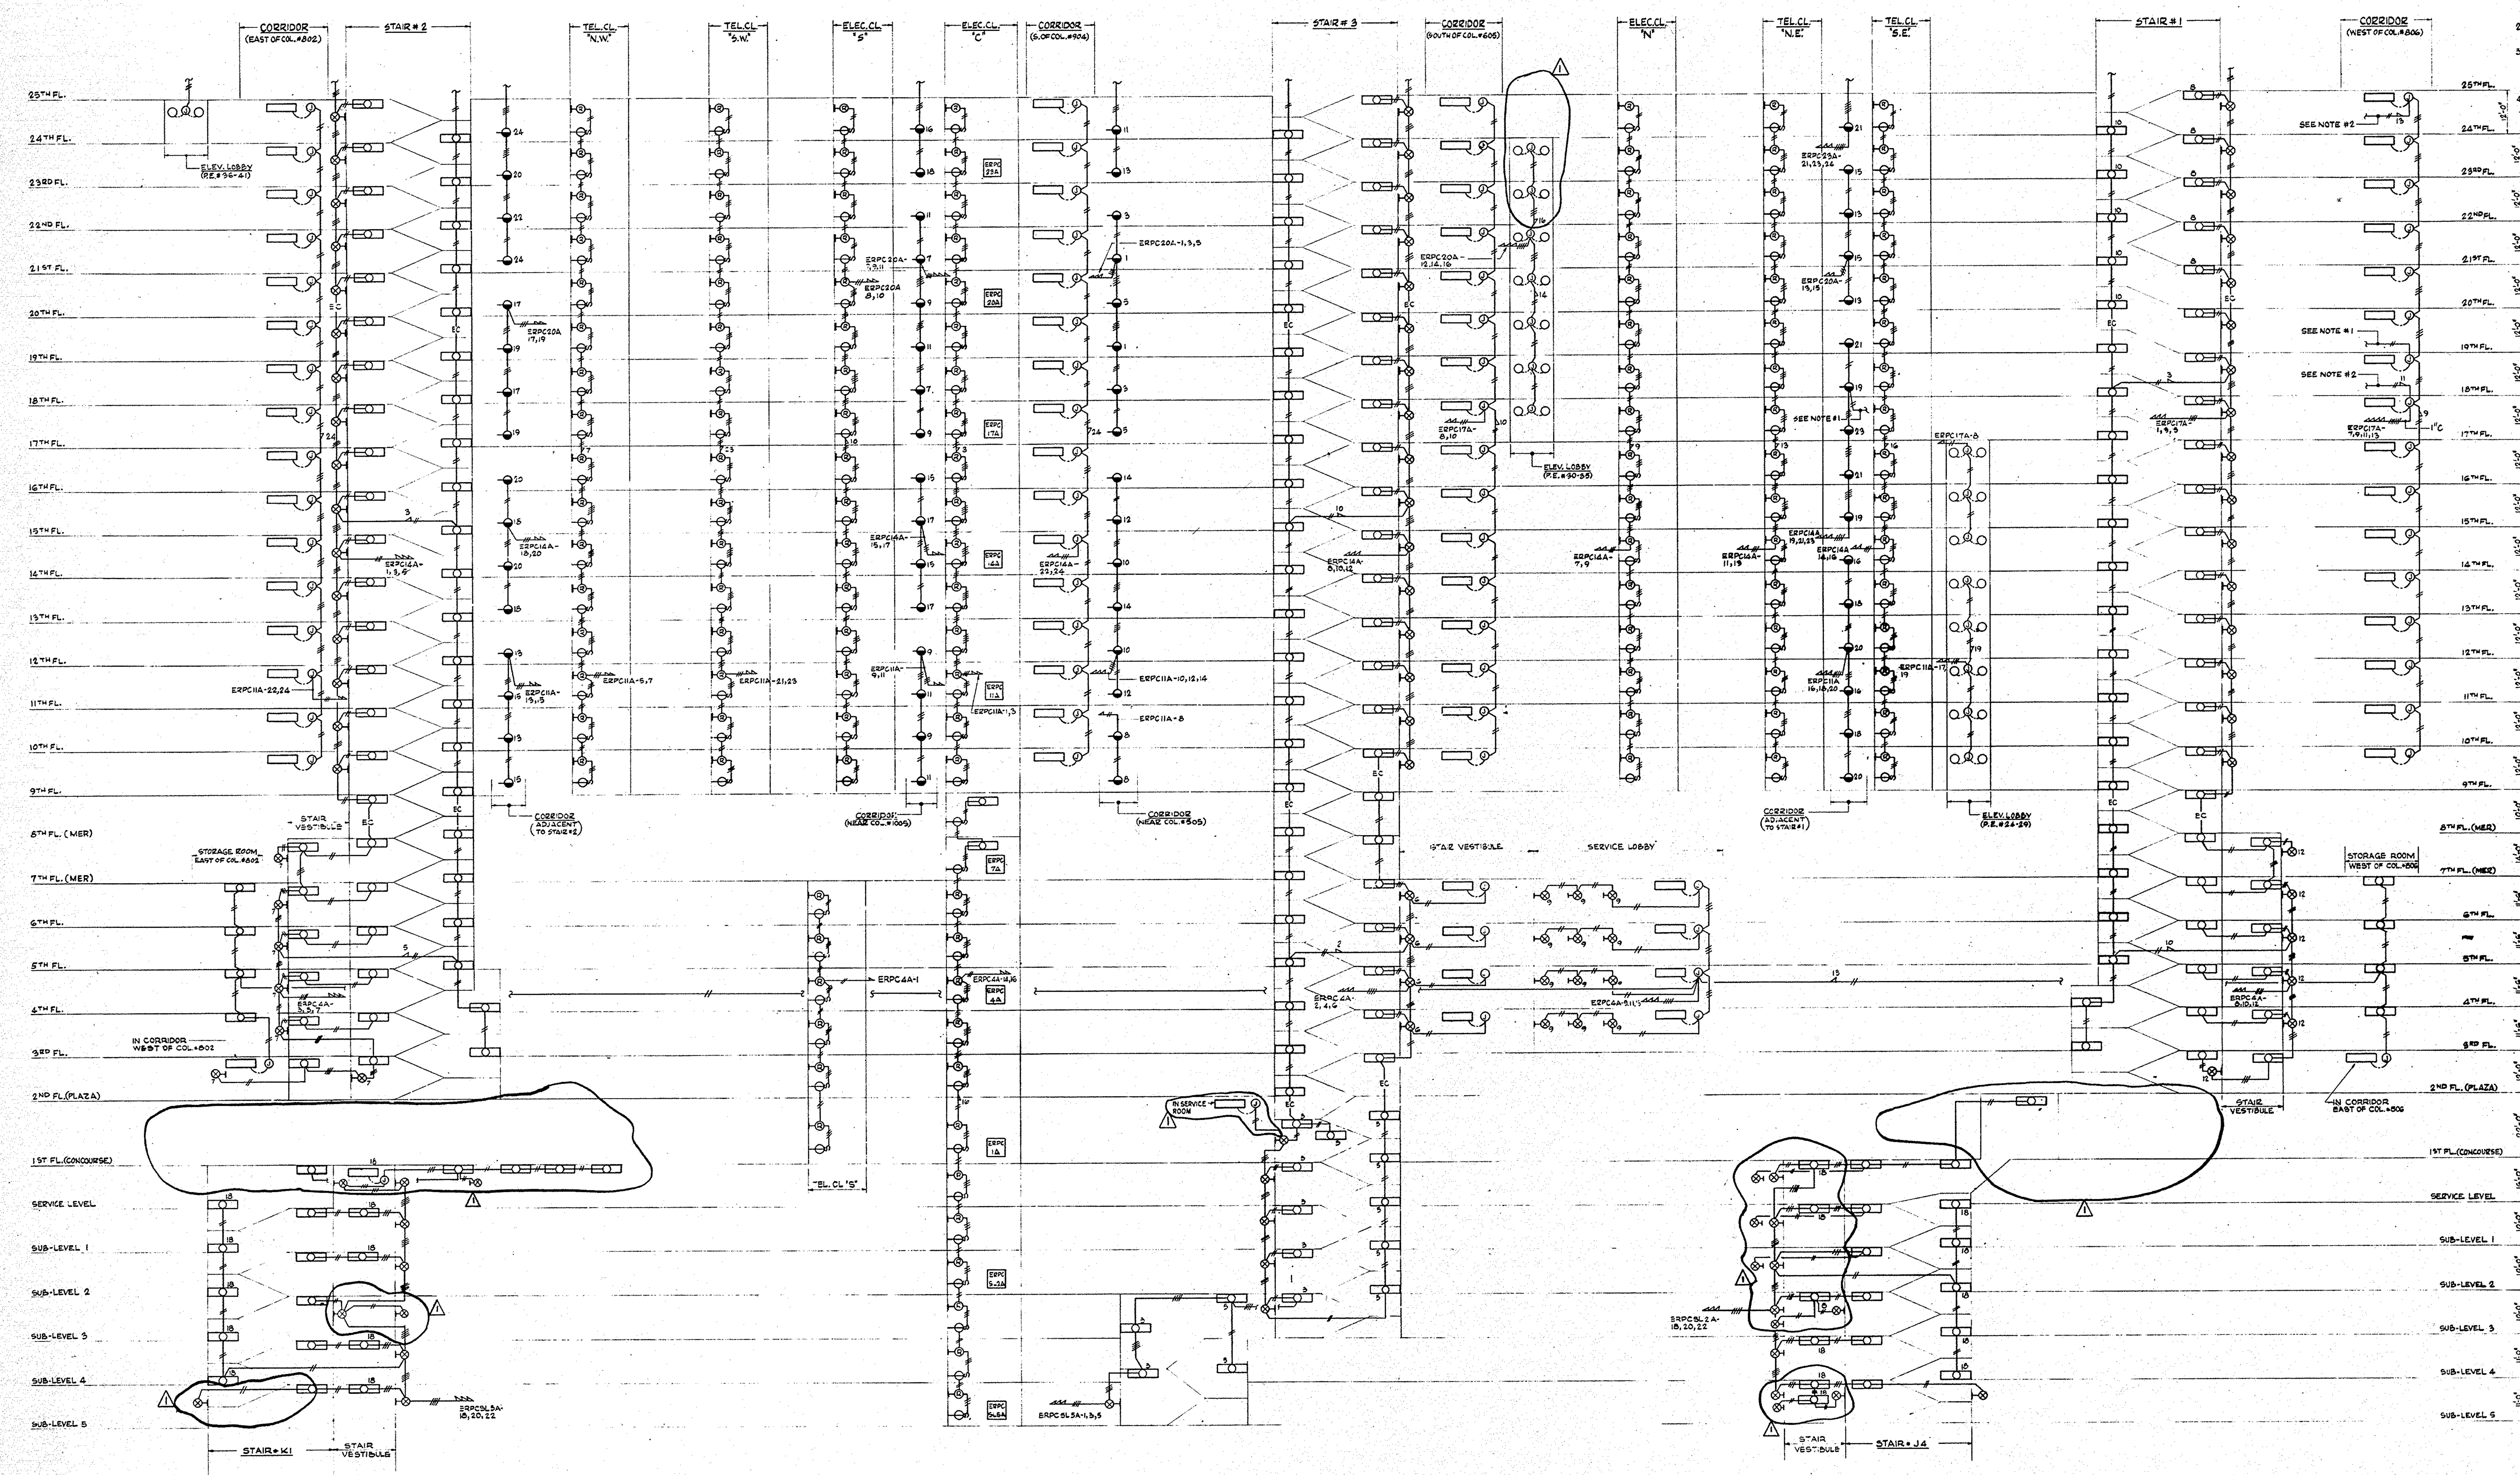

NOTES

1. RUN CONCEALED TO ELEVATOR MACHINE ROOM. FOR CONTINUATION SEE FLOOR PLANS.
2. RUN CONCEALED TO SECONDARY MOTOR ROOM. FOR CONTINUATION SEE FLOOR PLANS.
3. AT THE OPTIONS OF THE CONTRACTOR, RISER CONDUITS FOR STAIR LIGHTING MAY BE RUN BETWEEN EXIT LIGHT OUTLET BOXES IN LIEU OF STAIR LIGHT OUTLET BOX.
4. ALL EXIT LIGHTS SHALL BE ON SEPARATE CIRCUITS, COMPLETELY INDEPENDENT FROM STAIR LIGHTING CIRCUITS
5. FOR EMERGENCY RECEPTACLE PANEL SCHEDULES SEE DWG. E-A-115.
6. FOR FEEDER SIZES SERVING EMERGENCY RECEPTACLE PANELS SEE LIGHT & POWER RISER DIAGRAMS DWG. E-A-89 THRU E-A-92.

CONTRACT BID DRAWING date OCT. 16, 1967

NO.	DATE	BUL. NO.	BY	NO.	DATE	BUL. NO.	BY
1	12-18-67						

REVISIONS — REVISIONS

APPROVED

CHIEF, PLANNING DIVISION

DATE

THE WORLD TRADE CENTER

THE PORT OF NEW YORK AUTHORITY

MINORU YAMASAKI & ASSOCIATES
MINORU YAMASAKI, ARCHITECT

EMERY ROTH & SONS
RICHARD ROTH, ARCHITECT

WORTHINGTON, SKILLING, HELLE & JACKSON
STRUCTURAL ENGINEERS

JAROS, BAUM & BOLLES
MECHANICAL ENGINEERS

JOSEPH R. LORING & ASSOCIATES
ELECTRICAL ENGINEERS

THE PORT OF NEW YORK AUTHORITY
PAVING, UTILITIES, FOUNDATIONS

DRAWING Nº E-A-93 NOT PART OF THIS CONTRACT.

TITLE

EMERG. L'T'G AND RECEPT. RISER DIAGRAM SUB-LEVEL NO 5-24TH FLOORS

DRAWN	R.F.H.	CHECKED	J.R.L.
SCALE	NONE	DATE	OCT. 16, 1967
PROJECT NUMBER		SHEET	80 OF 114
DRAWING NUMBER	E-A-94		

OGILVIE PRESS, INC., BROOKLYN 17, N. Y. ASTROFILM 883.6M

FileJuicer