
FOR CONTINUATION SEE DWG. # E-A-133

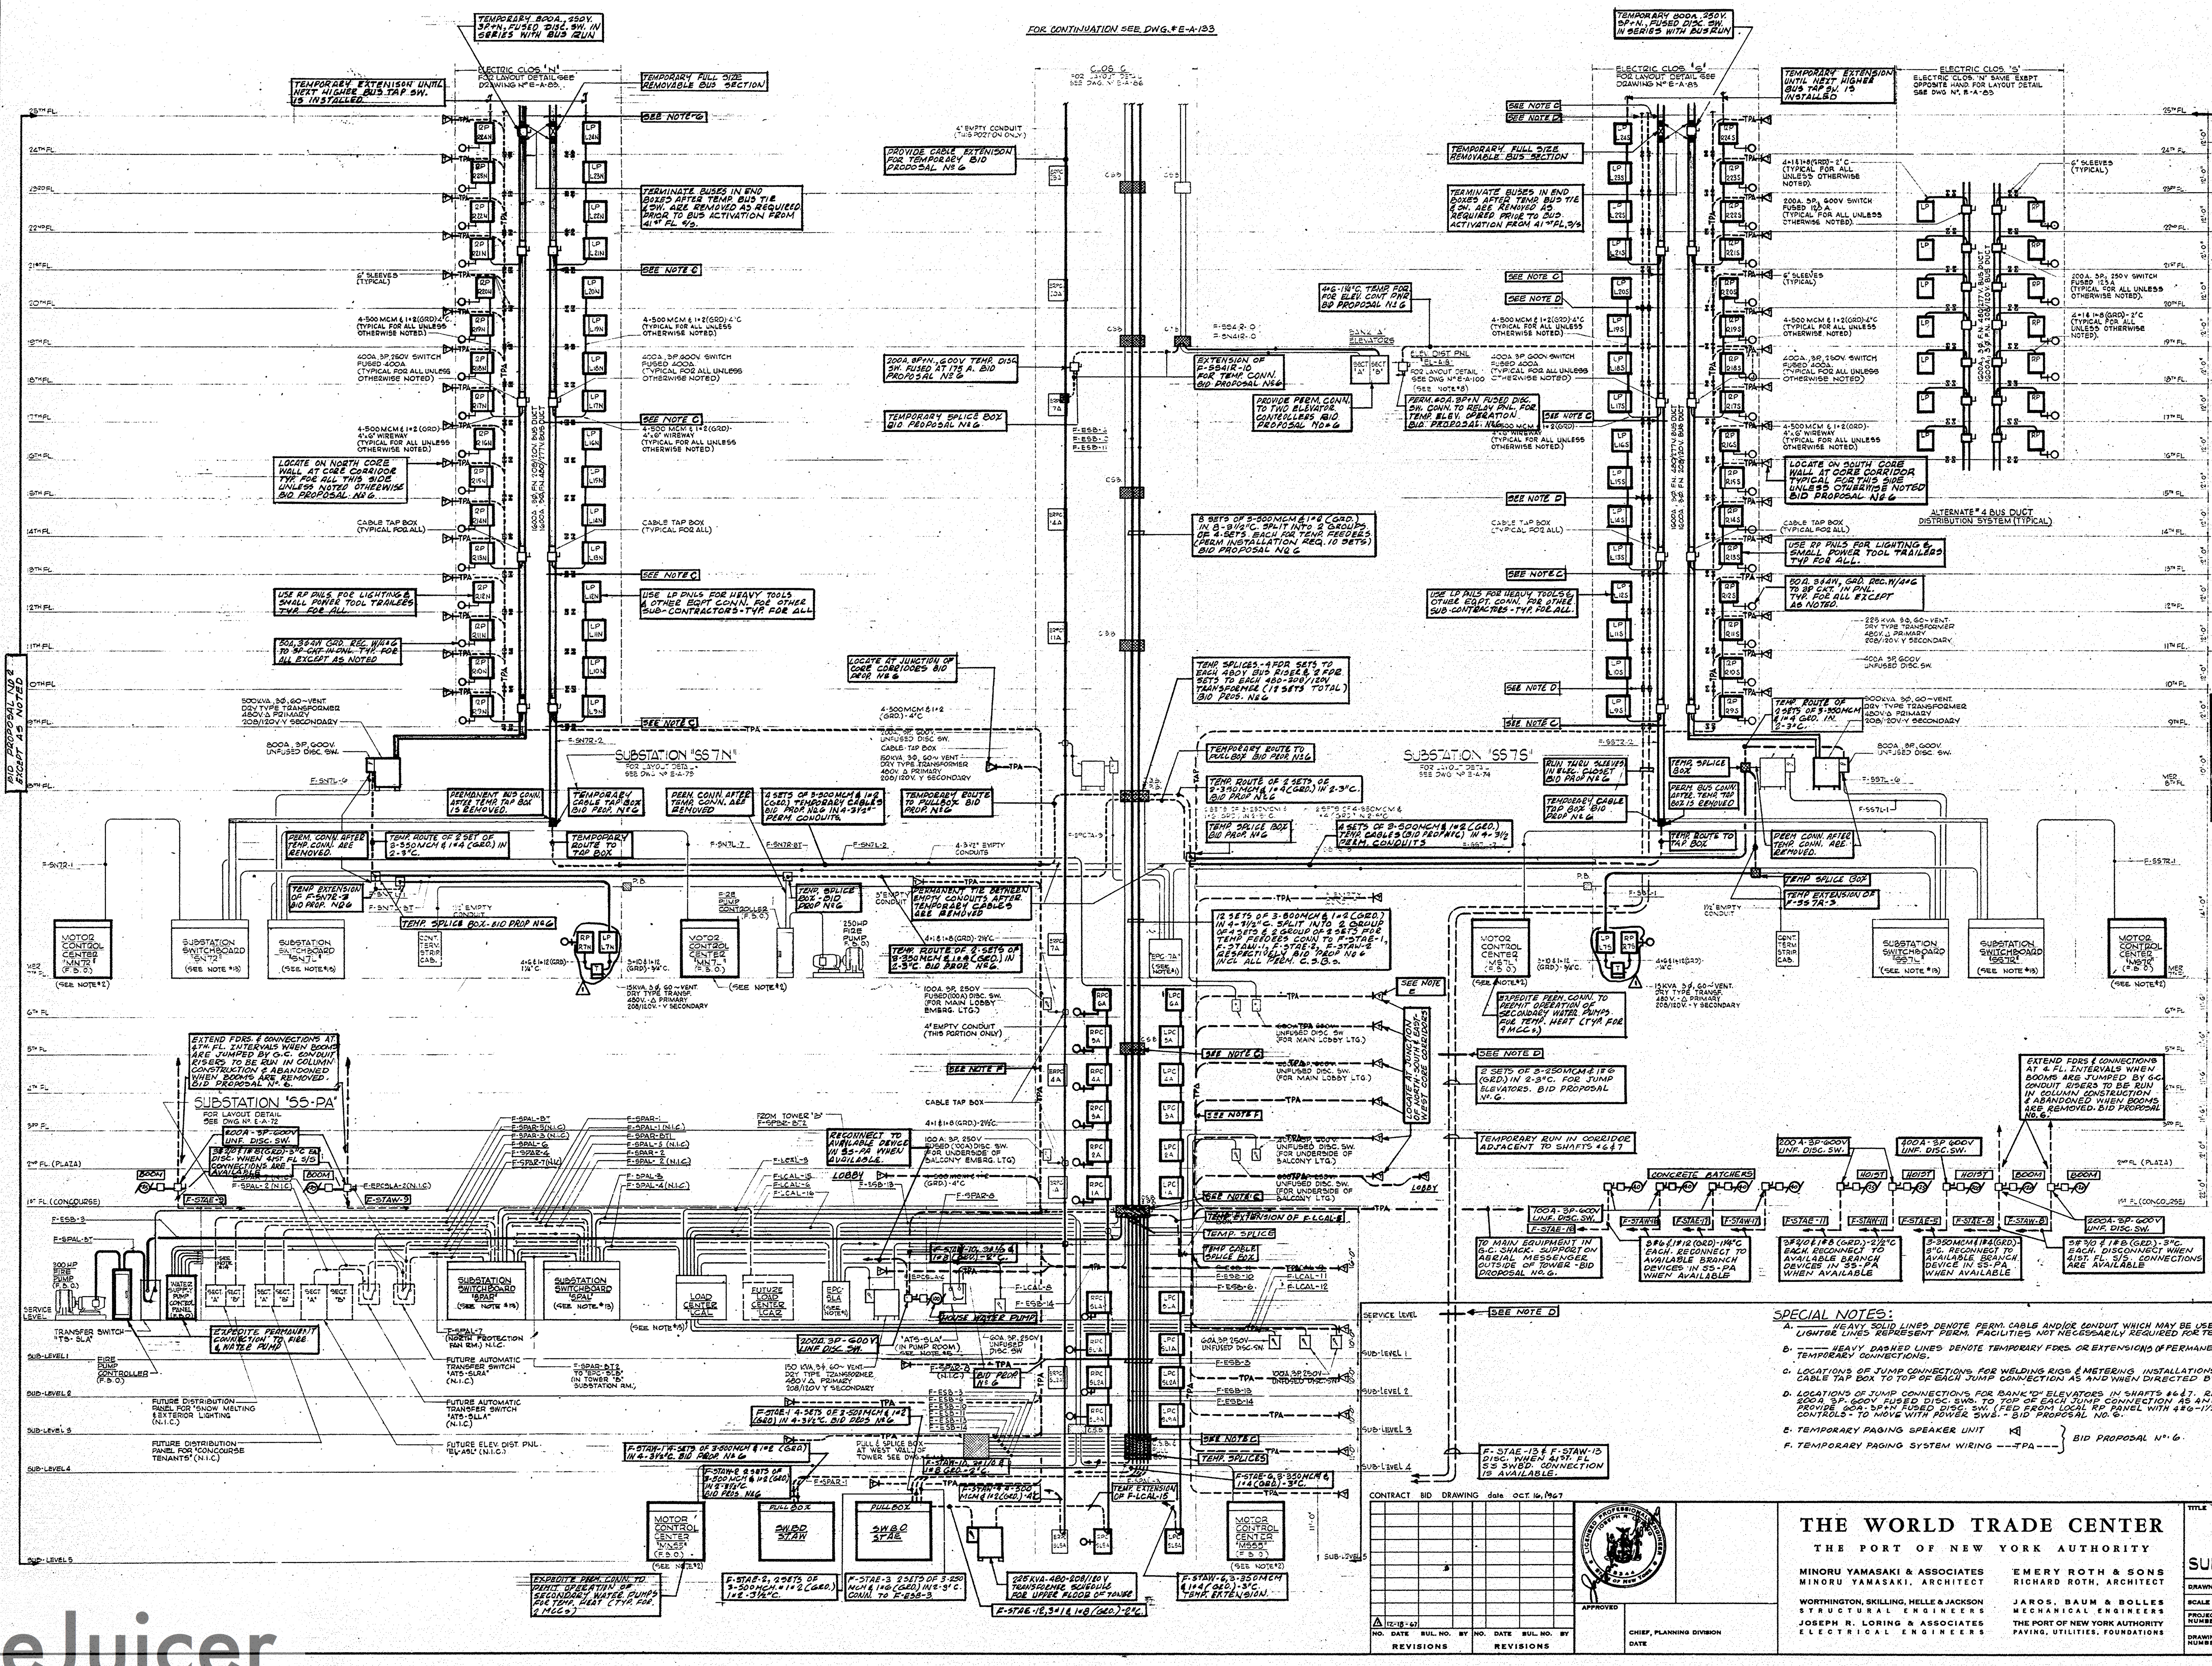

NOTES:

1. THIS DRAWING IS ISSUED TO SHOW ONE OF SEVERAL METHODS AVAILABLE FOR PROVIDING DISTRIBUTION FACILITIES DURING CONSTRUCTION. THE CONTRACTOR IS INSTRUCTED TO USE THE INFORMATION ON THIS DRAWING ONLY AS SUPPLEMENTARY TO THE INTENT OF THE SPECIFICATIONS.
2. CONNECTIONS FOR TEMPORARY FACILITIES OUTSIDE OF TOWER CONFINES ARE NOT SHOWN. SEE SPECIFICATIONS FOR REQUIREMENTS.

SPECIAL NOTES:

A. ——— HEAVY SOLID LINES DENOTE PERM. CABLE AND/OR CONDUIT WHICH MAY BE USED FOR TEMPORARY WORK. LIGHTER LINES REPRESENT PERM. FACILITIES NOT NECESSARILY REQUIRED FOR TEMPORARY SUPPLY FACILITIES.

B. – – – – HEAVY DASHED LINES DENOTE TEMPORARY FDRS. OR EXTENSIONS OF PERMANENT WORK FOR TEMPORARY CONNECTIONS.

C. LOCATIONS OF JUMP CONNECTIONS FOR WELDING RIGS & METERING INSTALLATIONS - RELOCATE FULL SIZE CABLE TAP BOX TO TOP OF EACH JUMP CONNECTION AS AND WHEN DIRECTED BY G.C.

D. LOCATIONS OF JUMP CONNECTIONS FOR BANK "D" ELEVATORS IN SHAFTS #6 & 7. RELOCATE TWO TEMPORARY 200A, 3P-600V FUSED DISC. SWS. TO TOP OF EACH JUMP CONNECTION AS AND WHEN DIRECTED BY G.C. PROVIDE 60A-3P+N FUSED DISC. SW. (FED FROM LOCAL RP PANEL WITH 4#6-1/2"C). FOR ELEVATOR CONTROLS - TO MOVE WITH POWER SWS. - BID PROPOSAL NO. 6.

E. TEMPORARY PAGING SPEAKER UNIT } BID PROPOSAL Nº 6.

F. TEMPORARY PAGING SYSTEM WIRING ---TPA--- } BID PROPOSAL Nº 6.

CONTRACT BID DRAWING date OCT. 16, 1967

NO.	DATE	BUL. NO.	BY	NO.	DATE	BUL. NO.	BY
1	12-18-67						

REVISIONS — REVISIONS

APPROVED

CHIEF, PLANNING DIVISION

DATE

THE WORLD TRADE CENTER

THE PORT OF NEW YORK AUTHORITY

MINORU YAMASAKI & ASSOCIATES — MINORU YAMASAKI, ARCHITECT

EMERY ROTH & SONS — RICHARD ROTH, ARCHITECT

WORTHINGTON, SKILLING, HELLE & JACKSON — STRUCTURAL ENGINEERS

JAROS, BAUM & BOLLES — MECHANICAL ENGINEERS

JOSEPH R. LORING & ASSOCIATES — ELECTRICAL ENGINEERS

THE PORT OF NEW YORK AUTHORITY — PAVING, UTILITIES, FOUNDATIONS

TITLE: TEMPORARY PAGING & LIGHT AND POWER RISER DIAGRAM SUB-LEVEL NO 5-24TH FLOORS

DRAWN	R.F.H.	CHECKED	J.R.L.
SCALE	NONE	DATE	OCT. 16, 1967
PROJECT NUMBER		SHEET	111 OF 114
DRAWING NUMBER	E-A-132		

FileJuicer