
FileJuicer

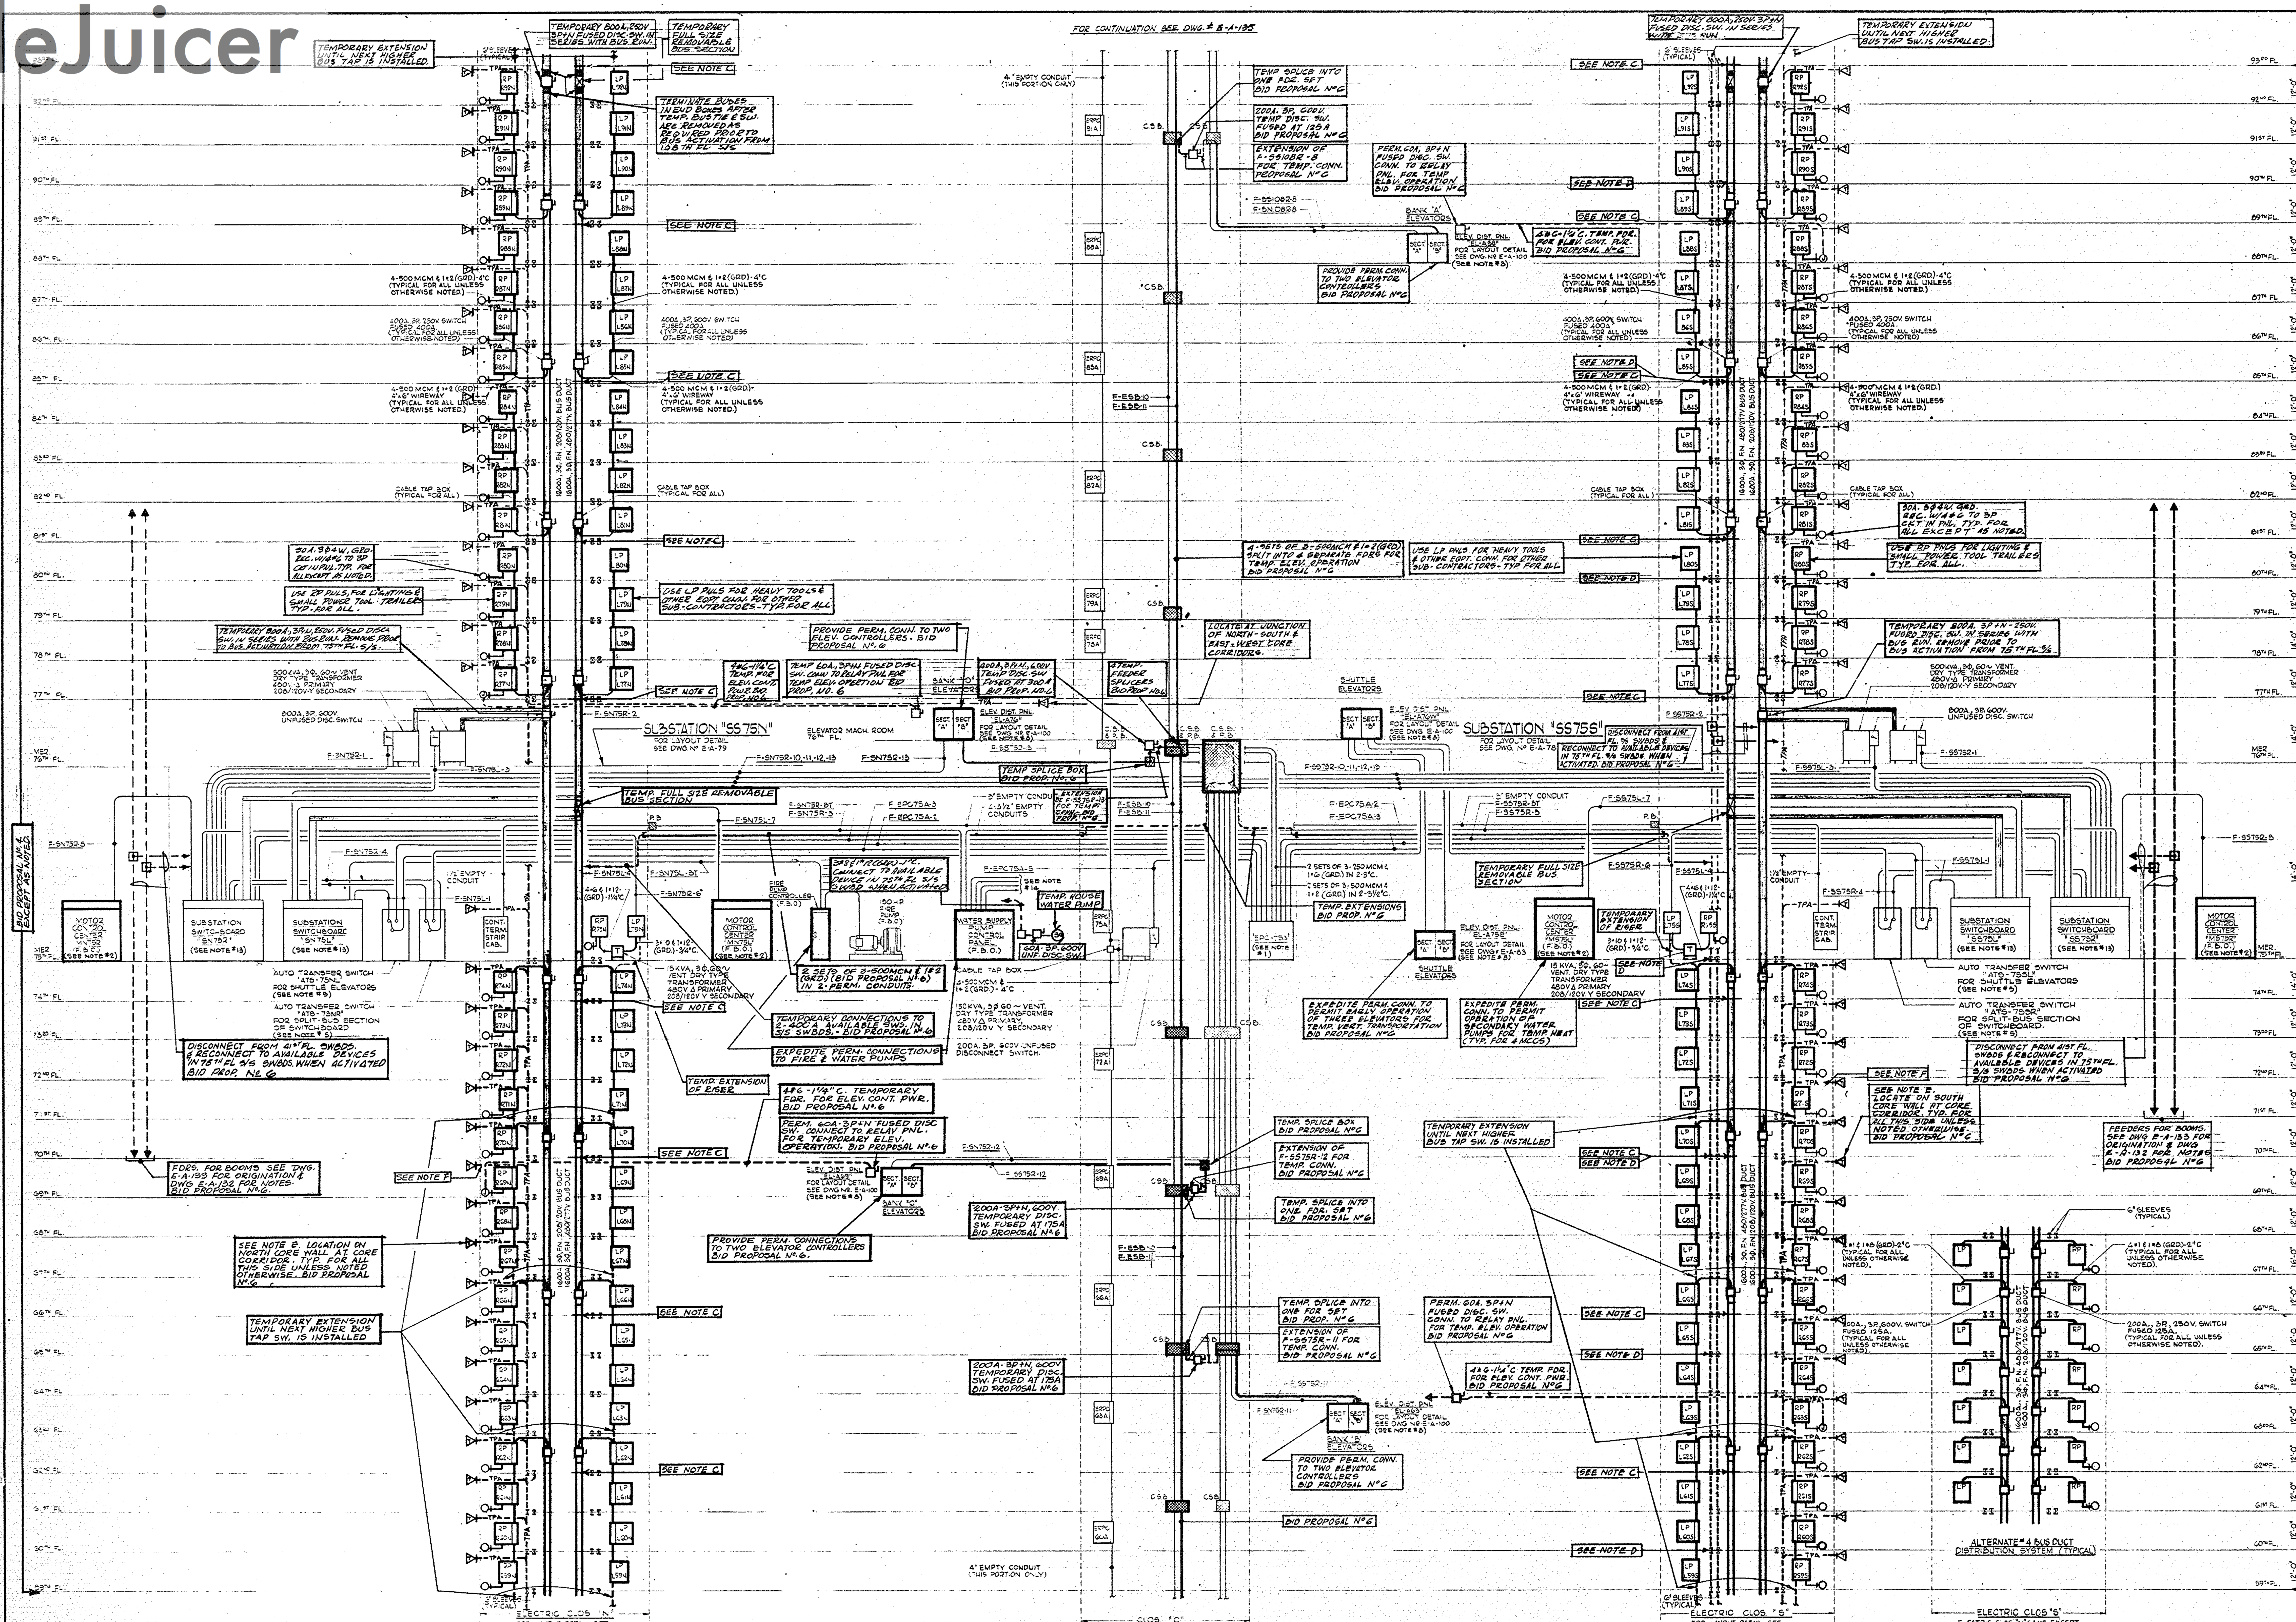

NOTES:

1. THIS DRAWING IS ISSUED TO SHOW ONE OF SEVERAL METHODS AVAILABLE FOR PROVIDING DISTRIBUTION FACILITIES DURING CONSTRUCTION. THE CONTRACTOR IS INSTRUCTED TO USE THE INFORMATION ON THIS DRAWING ONLY AS SUPPLEMENTARY TO THE INTENT OF THE SPECIFICATIONS.
2. CONNECTIONS FOR TEMPORARY FACILITIES OUTSIDE OF TOWER CONFINES ARE NOT SHOWN. SEE SPECIFICATIONS FOR REQUIREMENTS.
3. SEE DWG. Nº E-A-132 FOR SPECIAL NOTES.

CONTRACT BID DRAWING date OCT. 16, 1967

NO.	DATE	BUL. NO.	BY	NO.	DATE	BUL. NO.	BY
REVISIONS				REVISIONS			

APPROVED

CHIEF, PLANNING DIVISION

DATE

THE WORLD TRADE CENTER

THE PORT OF NEW YORK AUTHORITY

MINORU YAMASAKI & ASSOCIATES
MINORU YAMASAKI, ARCHITECT

EMERY ROTH & SONS
RICHARD ROTH, ARCHITECT

WORTHINGTON, SKILLING, HELLE & JACKSON
STRUCTURAL ENGINEERS

JAROS, BAUM & BOLLES
MECHANICAL ENGINEERS

JOSEPH R. LORING & ASSOCIATES
ELECTRICAL ENGINEERS

THE PORT OF NEW YORK AUTHORITY
PAVING, UTILITIES, FOUNDATIONS

TITLE: TEMPORARY PAGING & LIGHT AND POWER RISER DIAGRAM 59TH-92ND FLOORS

DRAWN	R.F.H.	CHECKED	J.R.L.
SCALE	NONE	DATE	OCT. 16, 1967
PROJECT NUMBER		SHEET 113	OF 114
DRAWING NUMBER	E-A-134		

File Juicer