
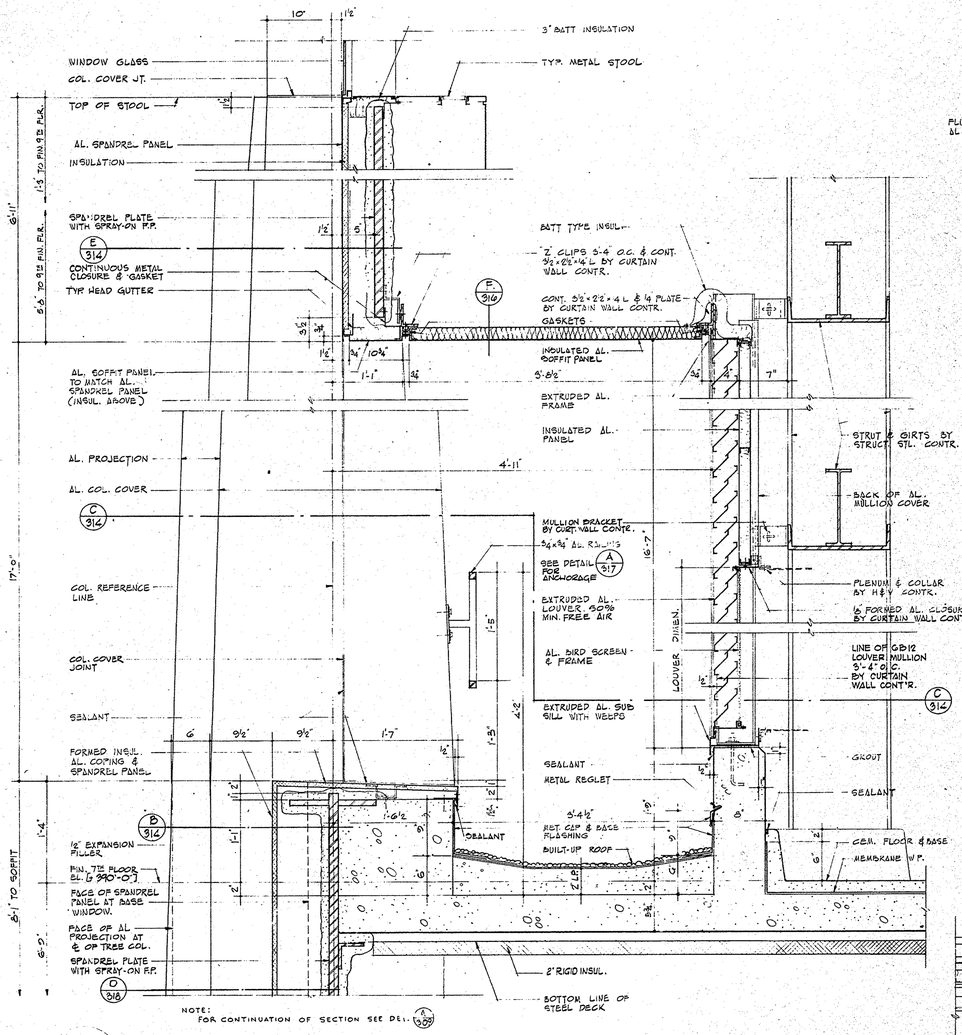


A/314 WALL SECTION AT 7TH FLOOR


F/314 SILL SECTION AT HIGH LOUVER

NOTE: FOR HEAD SECTION SEE DETAIL A/316


B/314 PLAN AT 7TH FLOOR SPANDREL - ABOVE FLOOR

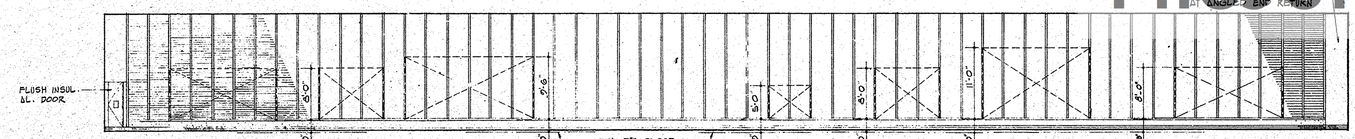


ELEVATION (1) [NORTH ELEVATION FOR TOWER 'A' / WEST ELEVATION FOR TOWER 'B']

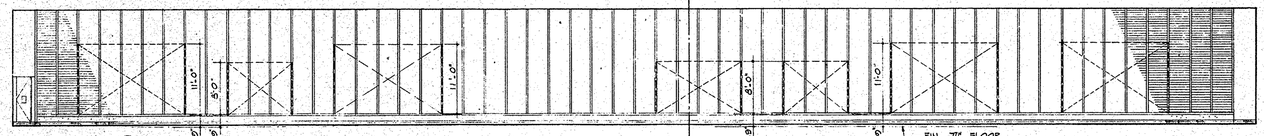

ELEVATION (2) [SOUTH ELEVATION FOR TOWER 'A' / EAST ELEVATION FOR TOWER 'B']

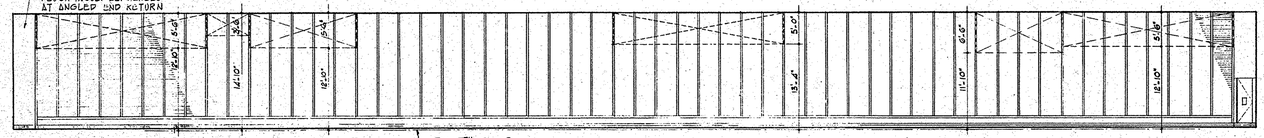

ELEVATION (3) [EAST ELEVATION FOR TOWER 'A' / NORTH ELEVATION FOR TOWER 'B']

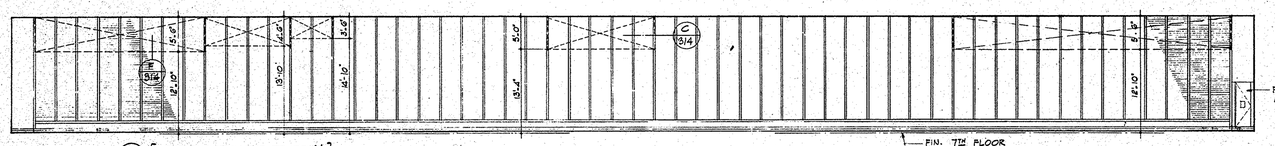


ELEVATION (4) [WEST ELEVATION FOR TOWER 'A' / SOUTH ELEVATION FOR TOWER 'B']

ELEVATIONS OF 7TH FLOOR LOUVER WALLS


SCALE 1/8"=1'-0"

NOTE: 1. AREAS MARKED THUS ▨ ARE ACTIVE LOUVER AREAS. ALL OTHER AREAS ARE LOUVERS BACKED UP WITH INSUL. AL. PANELS


2. FOR KEY PLAN SEE DWG A-AB-316

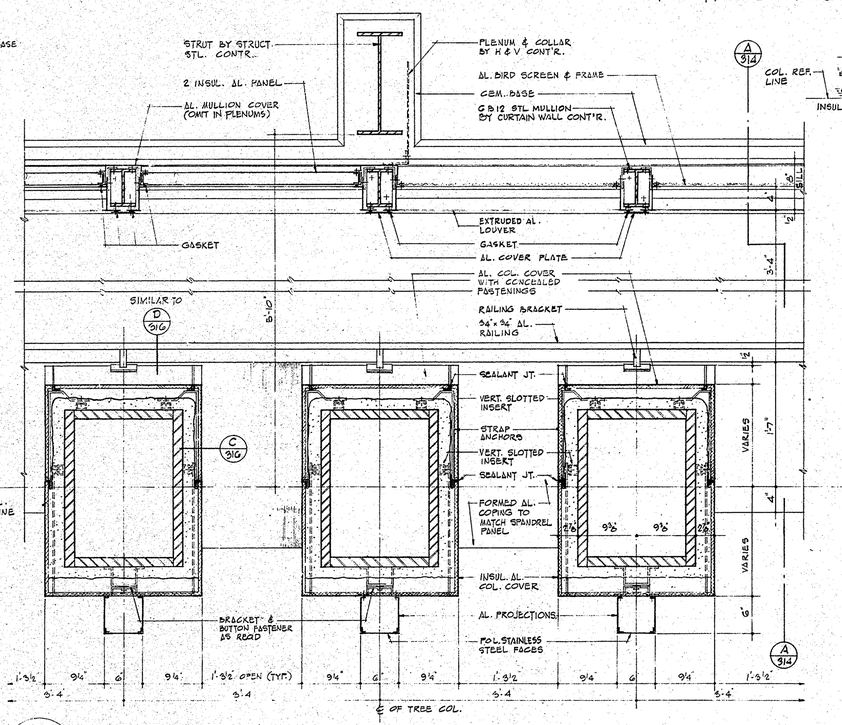

C/314 PLAN AT 7TH FLOOR - ABOVE PARAPET

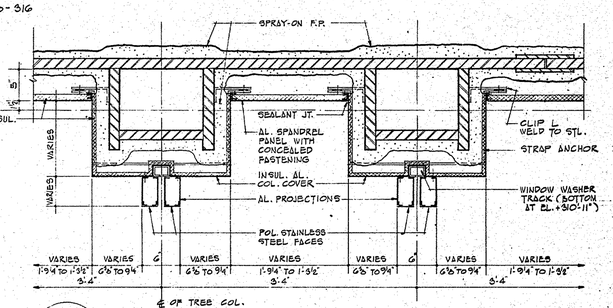

E/314 PLAN AT 9TH FLOOR SPANDREL - BELOW FLOOR

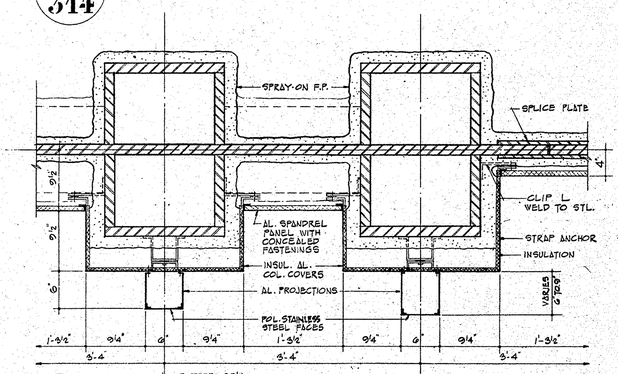

D/314 PLAN AT 7TH FLOOR SPANDREL - BELOW FLOOR

1/8"=1'-0" 1 1/2"=1'-0"

MINORU YAMASAKI & ASSOCIATES
PROJ. NO.
FILE REF.
DEC 8 1967
REFER TO:

NOTE: WORK INDICATED ON THESE DRAWINGS AS "BY CURTAIN WALL CONTRACTOR," NOT BY CURTAIN WALL CONTRACTOR, "BY STRUCTURAL CONTRACTOR, OR OTHER SIMILAR NOTES, ARE FOR CLARIFICATION PURPOSES ONLY AND SHALL NOT BE CONSTRUED TO INDICATE THE COMPLETE LIMITS OF THE CONTRACTOR'S WORK.

CONTRACT "BID" DRAWING • date 2-7-68 Tower 'A' 3-1-68 Tower 'B'

NO.	DATE	BUL. NO.	BY	NO.	DATE	BUL. NO.	BY
REVISIONS				REVISIONS			

APPROVED

CHIEF, PLANNING DIVISION

DATE

THE WORLD TRADE CENTER
THE PORT OF NEW YORK AUTHORITY

MINORU YAMASAKI & ASSOCIATES — MINORU YAMASAKI, ARCHITECT
EMERY ROTH & SONS — RICHARD ROTH, ARCHITECT
WORTHINGTON, SKILLING, HELLE & JACKSON — STRUCTURAL ENGINEERS
JAROS, BAUM & BOLLES — MECHANICAL ENGINEERS
JOSEPH R. LORING & ASSOCIATES — ELECTRICAL ENGINEERS
THE PORT OF NEW YORK AUTHORITY — PAVING, UTILITIES, FOUNDATIONS

TITLE: DETAILS OF FACADE & LOUVERS AT 7TH FLOOR MECH. LEVEL

DRAWN	A.C.	CHECKED	
SCALE	1/8" = 1'-0"	DATE	7-31-67
PROJECT NUMBER		SHEET	OF
DRAWING NUMBER	A-AB-314		

FileJuicer