
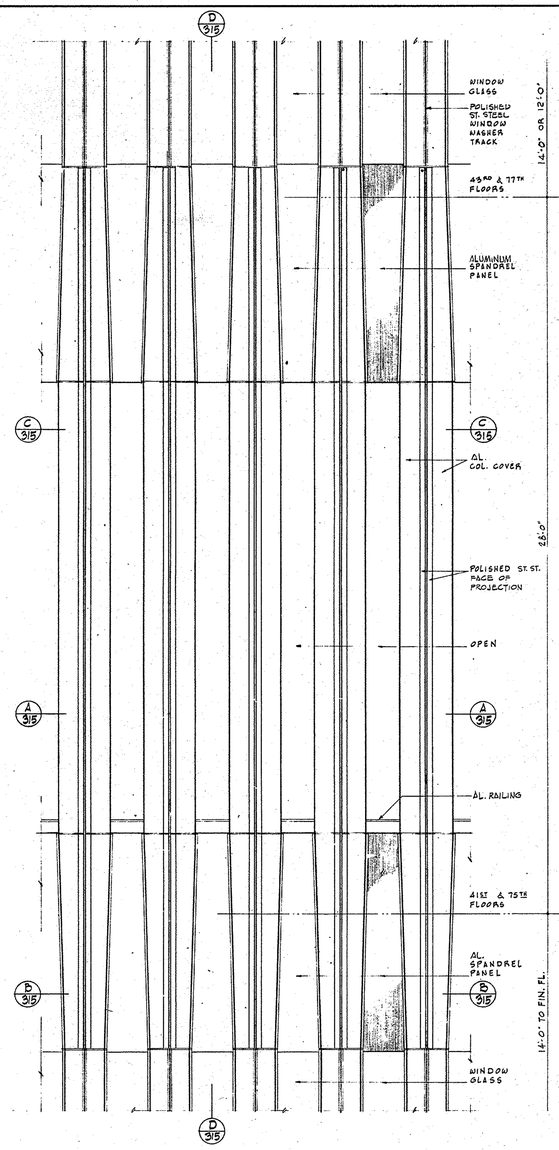



EXTERIOR ELEVATION AT MECHANICAL LEVELS

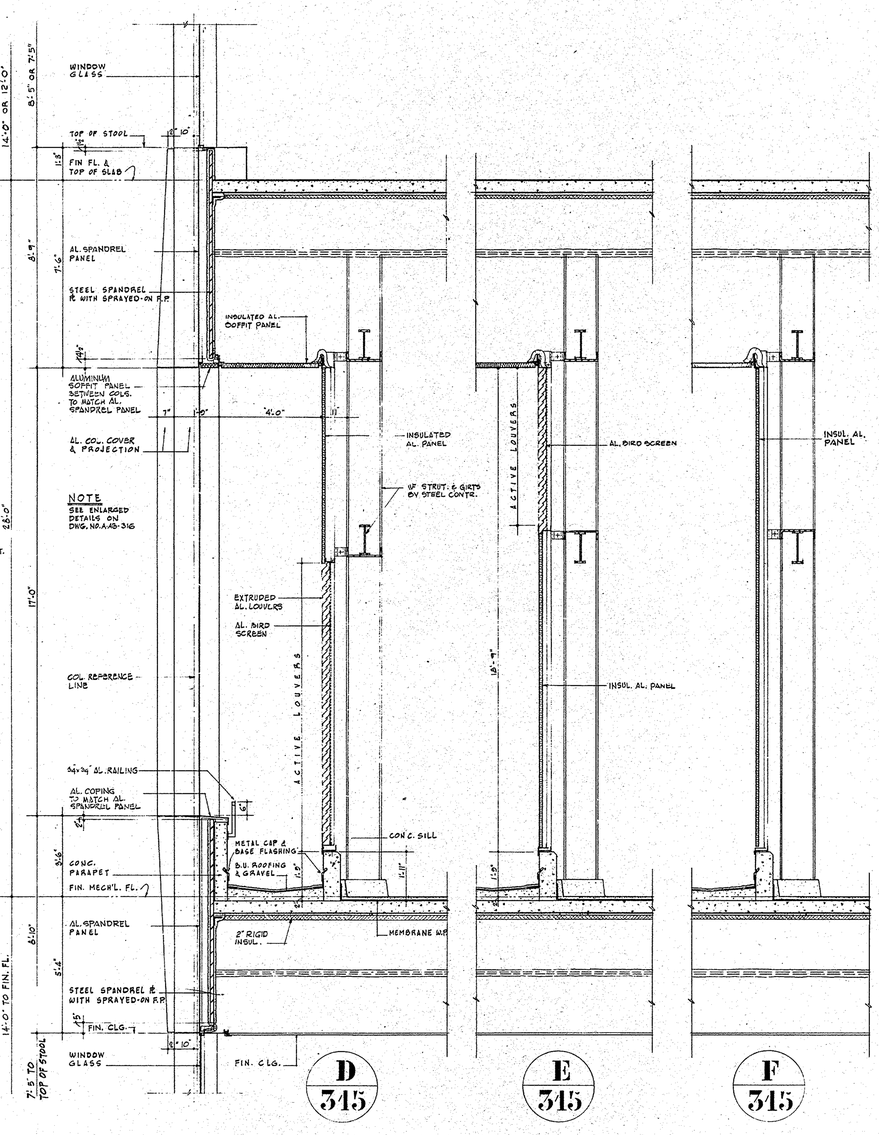


SECTION THRU INTAKE LOUVERS AND BALCONY

SECTION THRU EXHAUST LOUVERS


SECTION THRU INSULATED AL. PANEL

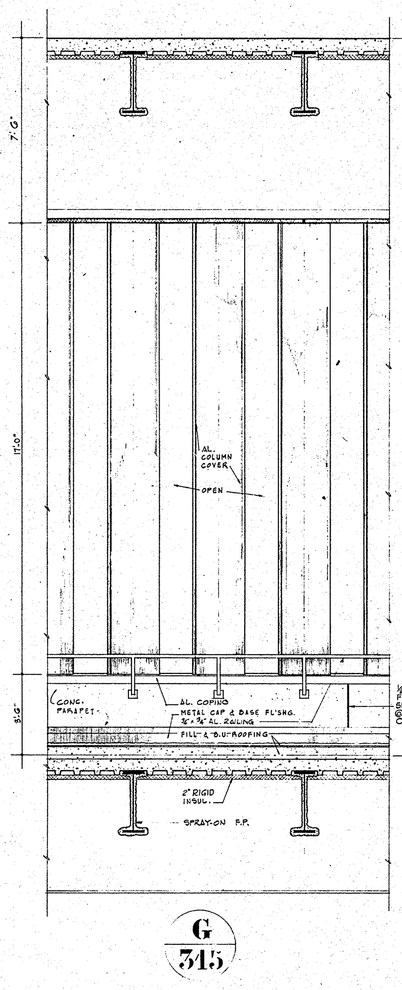

ELEVATION OF BACK OF COLUMNS

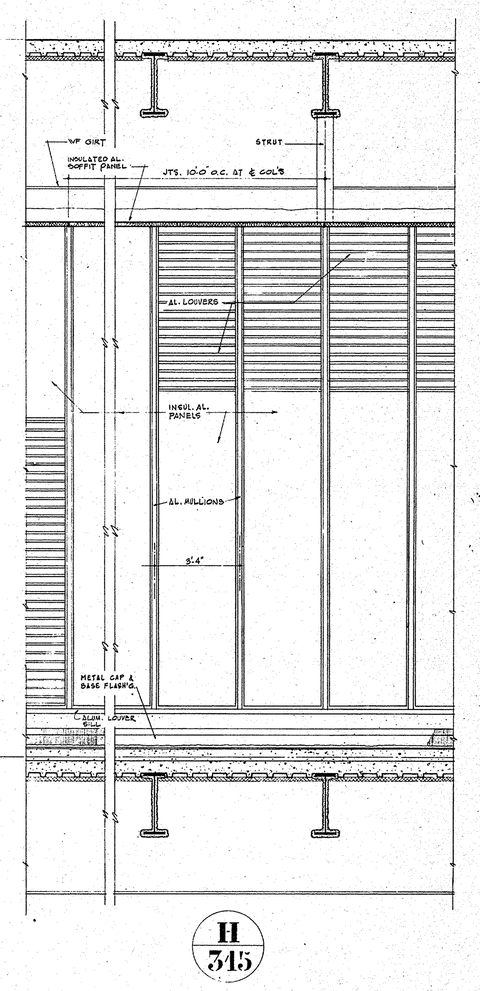


ELEVATION OF LOUVERS

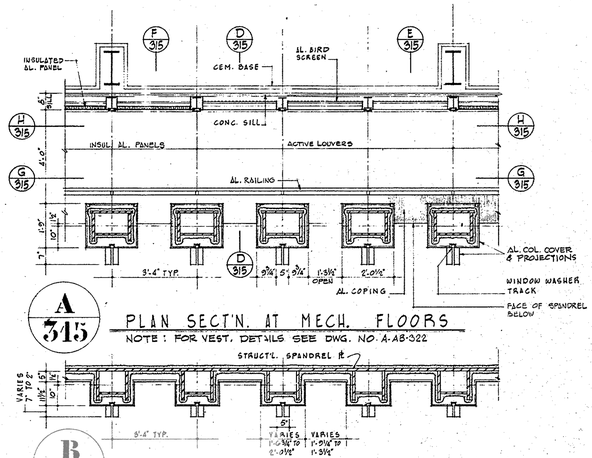

A 315 PLAN SECT'N. AT MECH. FLOORS

NOTE : FOR VEST. DETAILS SEE DWG. NO. A-AB-322

B 315 PLAN SECT'N. AT SPANDREL

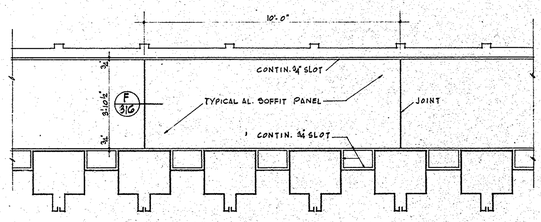

C 315 REFLECTED SOFFIT PLAN

NOTE
SEE ENLARGED DETAILS ON DWG. NO. A-AB-316

MINORU YAMASAKI & ASSOCIATES
FROM NO.
FILE REF.
DEC 31 1968
REFER TO:

NOTE:
WORK INDICATED ON THESE DRAWINGS AS "BY CURTAIN WALL CONTRACTOR," "BY CURTAIN WALL CONTRACTOR," "BY STRUCTURAL CONTRACTOR," OR OTHER SIMILAR NOTES, ARE FOR CLARIFICATION PURPOSES ONLY AND SHALL NOT BE CONSTRUED TO INDICATE THE COMPLETE SCOPE OF THE CONTRACTORS' WORK.
CONTRACT BID DRAWING date 2-9-68 Towers 'A' 3-1-68 Towers 'B'

NO.	DATE	BUL. NO.	BY

REVISIONS

NO.	DATE	BUL. NO.	BY

REVISIONS

APPROVED

CHIEF, PLANNING DIVISION

DATE

REGISTERED ARCHITECT STATE OF NEW YORK

THE WORLD TRADE CENTER
THE PORT OF NEW YORK AUTHORITY

MINORU YAMASAKI & ASSOCIATES
MINORU YAMASAKI, ARCHITECT

WORTHINGTON, SKILLING, HELLE & JACKSON
STRUCTURAL ENGINEERS

JOSEPH R. LORING & ASSOCIATES
ELECTRICAL ENGINEERS

EMERY ROTH & SONS
RICHARD ROTH, ARCHITECT

JAROS, BAUM & BOLLES
MECHANICAL ENGINEERS

THE PORT OF NEW YORK AUTHORITY
PAVING, UTILITIES, FOUNDATIONS

1/2"=1'-0" 0 6" 1' 2' 3' 4' 5' 6'

TITLE
FACADE ELEVATIONS & SECTIONS AT 41ST & 75TH FLOOR MECH. LEVELS

DRAWN	C. G.	CHECKED	
SCALE	1/2" = 1'-0"	DATE	7-31-67
PROJECT NUMBER	-	SHEET	OF

DRAWING NUMBER A-AB-315

FileJuicer