

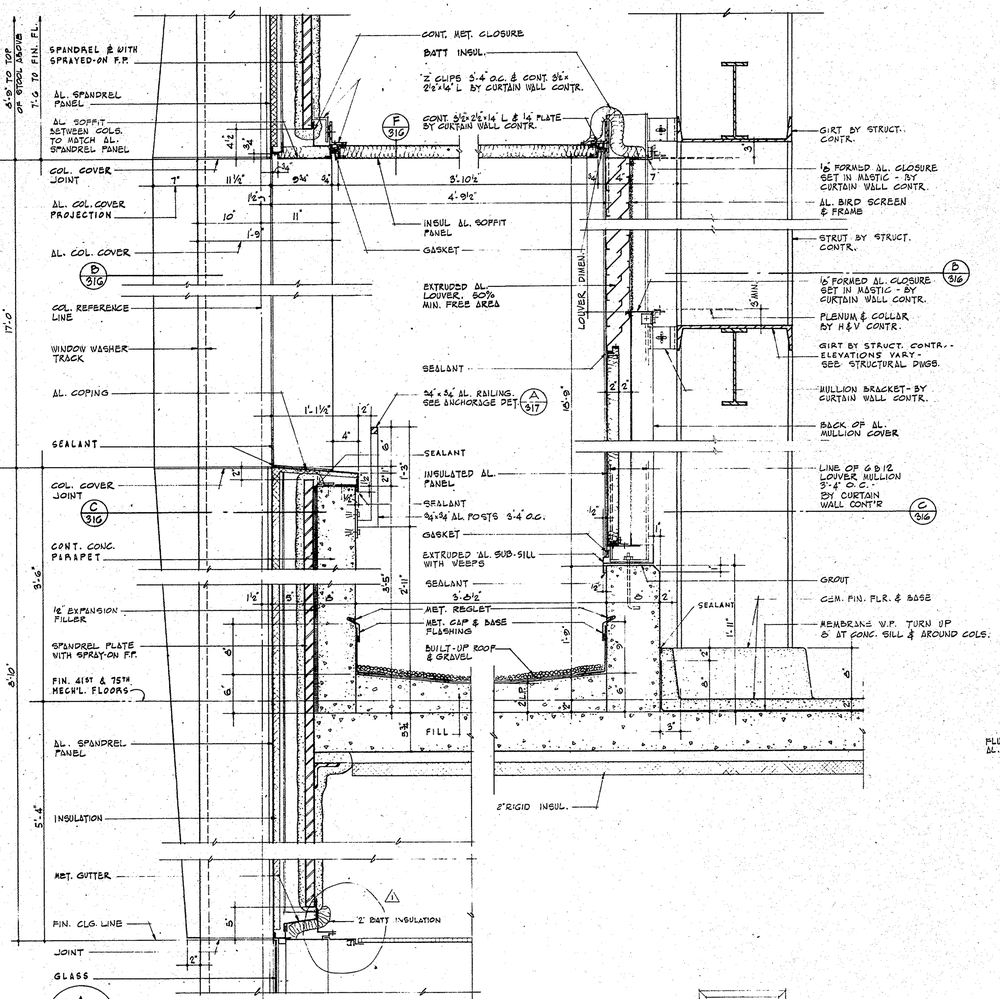


A 316 WALL SECTION AT 41ST & 75TH FLOORS

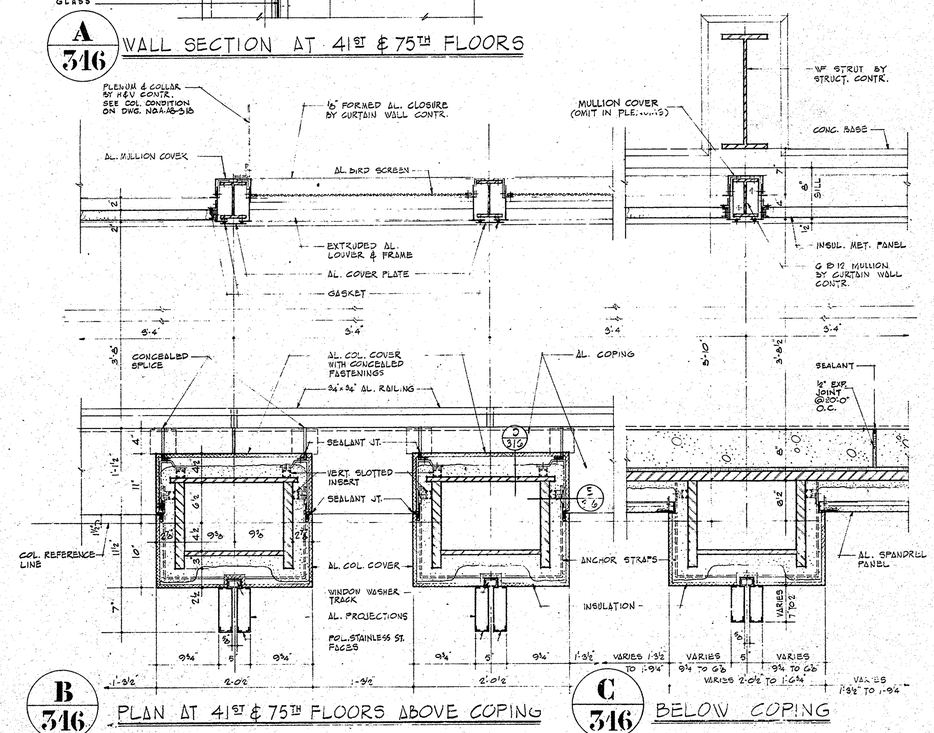


B 316 PLAN AT 41ST & 75TH FLOORS ABOVE COPING


C 316 BELOW COPING

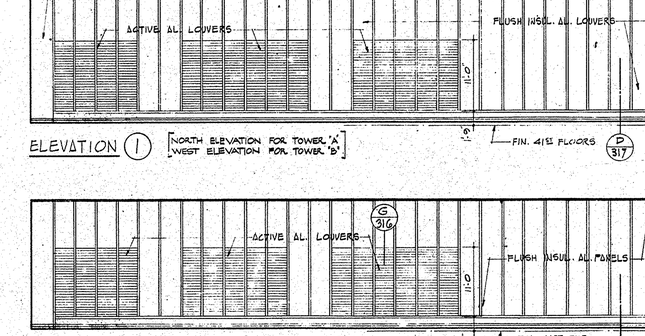


D 316 INTERIOR COL. COVER SECTION

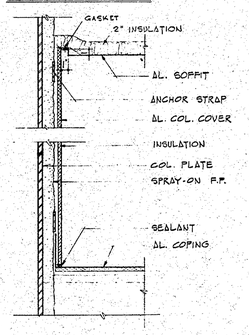


E 316 SIDE COLUMN COVER SECTION

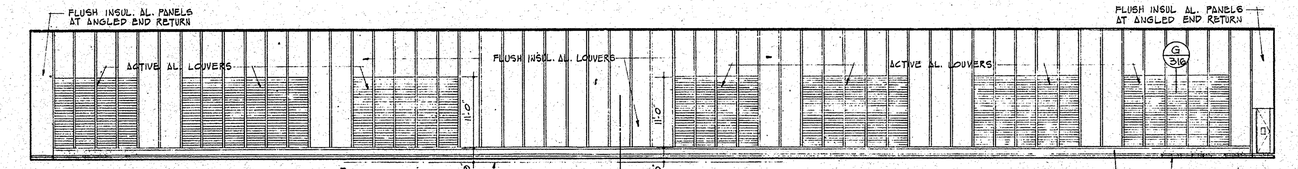


ELEVATION (1) [NORTH ELEVATION FOR TOWER 'A' / WEST ELEVATION FOR TOWER 'B']

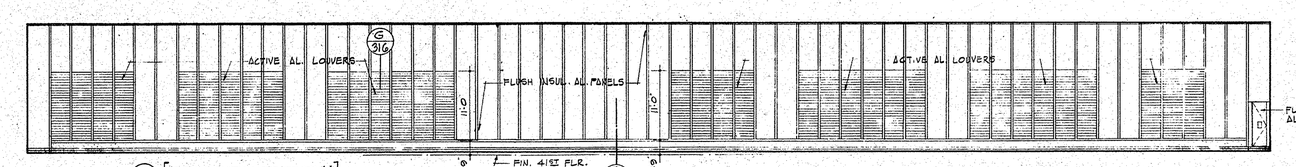

ELEVATION (2) [SOUTH ELEVATION FOR TOWER 'A' / EAST ELEVATION FOR TOWER 'B']

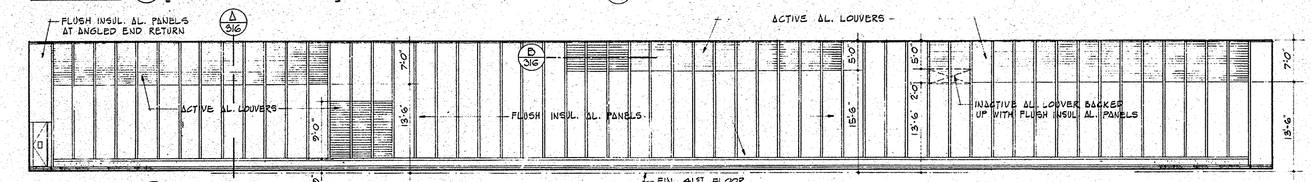

ELEVATION (3) [EAST ELEVATION FOR TOWER 'A' / NORTH ELEVATION FOR TOWER 'B']

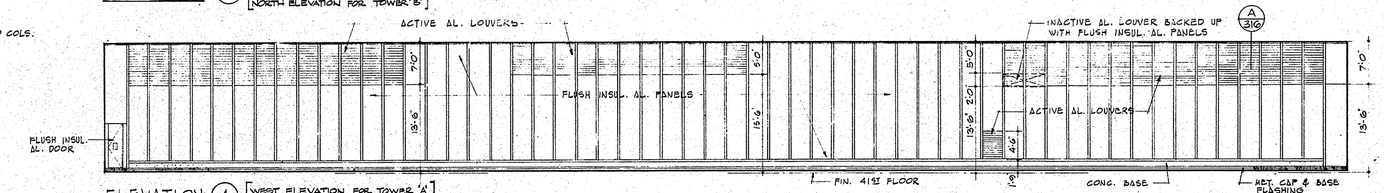


ELEVATION (4) [WEST ELEVATION FOR TOWER 'A' / SOUTH ELEVATION FOR TOWER 'B']


ELEVATIONS OF 41ST FLOOR LOUVER WALLS

SCALE: 6" = 1'-0"

NOTE: FOR ELEVATIONS OF 75TH FLOOR LOUVER WALLS SEE DWG. NO. A-38-317

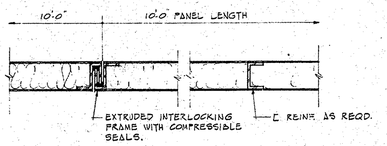


F 316 INSULATED AL. SOFFIT PANEL DETAILS

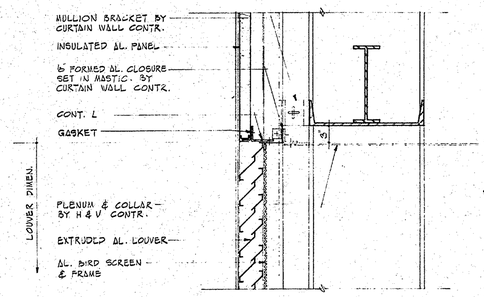

G 316 HEAD SECTION AT LOW LOUVER

NOTE: FOR SILL SECTION SEE DETAIL (1/314)

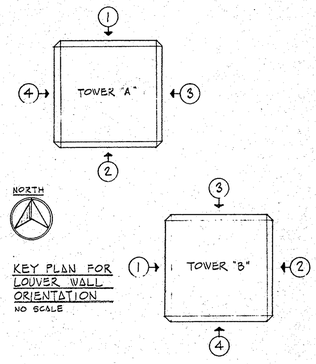

KEY PLAN FOR LOUVER WALL ORIENTATION
NO SCALE

MINORU YAMASAKI & ASSOCIATES
PROJ. NO.:
FILE REF.:
DEC 31 1968
REFER TO:

NOTE: WORK INDICATED ON THESE DRAWINGS AS "BY CURTAIN WALL CONTRACTORS," "NOT BY CURTAIN WALL CONTRACTOR," BY STRUCTURAL CONTRACTOR," OR OTHER SIMILAR NOTES, ARE FOR CLARIFICATION PURPOSES ONLY AND SHALL NOT BE CONSTRUED TO INDICATE THE COMPLETE LIMITS OF THE CONTRACTORS' WORK.

CONTRACT BID DRAWING date 2-9-68 Tower 'A' 3-1-68 Tower 'B'

1/8"=1'-0" 0 4' 8' 16' 24
1 1/2"=1'-0" 0 3" 6" 1' 2'

NO.	DATE	BUL. NO.	BY
1	3-21-68		M.W.

REVISIONS

APPROVED
CHIEF, PLANNING DIVISION
DATE

THE WORLD TRADE CENTER
THE PORT OF NEW YORK AUTHORITY

MINORU YAMASAKI & ASSOCIATES, ARCHITECT
WORTHINGTON, SKILLING, HELLE & JACKSON, STRUCTURAL ENGINEERS
JOSEPH R. LORING & ASSOCIATES, ELECTRICAL ENGINEERS
EMERY ROTH & SONS, RICHARD ROTH, ARCHITECT
JAROS, BAUM & BOLLES, MECHANICAL ENGINEERS
THE PORT OF NEW YORK AUTHORITY, PAVING, UTILITIES, FOUNDATIONS

TITLE: DETAILS OF FACADE & LOUVERS AT 41ST & 75TH FLOOR MECH. LEVELS

DRAWN	A. C.	CHECKED	
SCALE	1/8" = 1'-0" 1 1/2" = 1'-0"	DATE	7-31-67
PROJECT NUMBER		SHEET	OF
DRAWING NUMBER	A-38-316		

FileJuicer