


MINORU YAMASAKI & ASSOCIATES
PROJ. NO.
FILE REF.
DEC 3 1968
REFER TO:

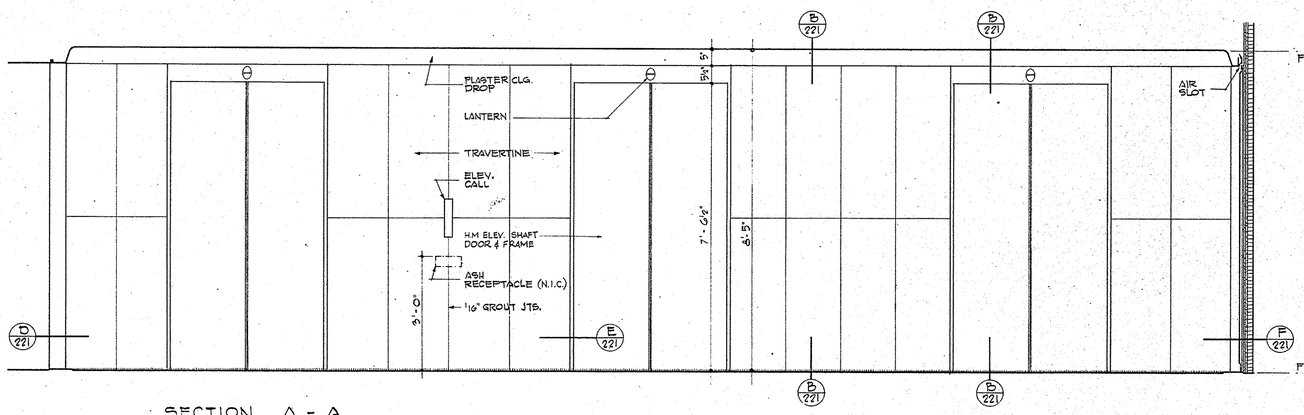


SECTION A - A
SCALE : 3/4"=1'-0"

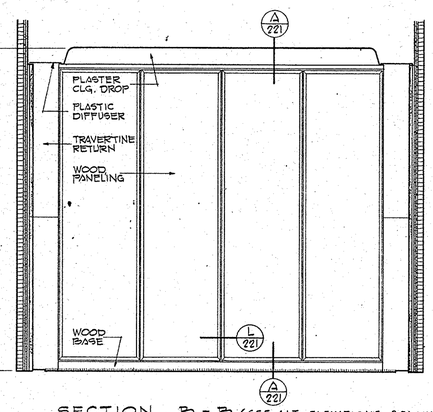


SECTION B - B (SEE ALT. ELEVATIONS BELOW)
SCALE : 3/4"=1'-0"

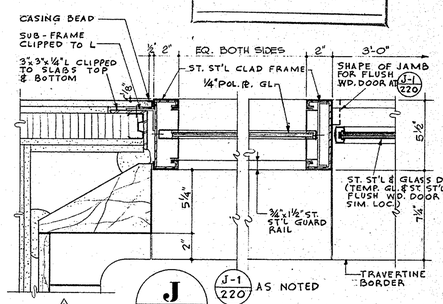

J 220 — J-1 220 AS NOTED
SCALE: 3"=1'-0"

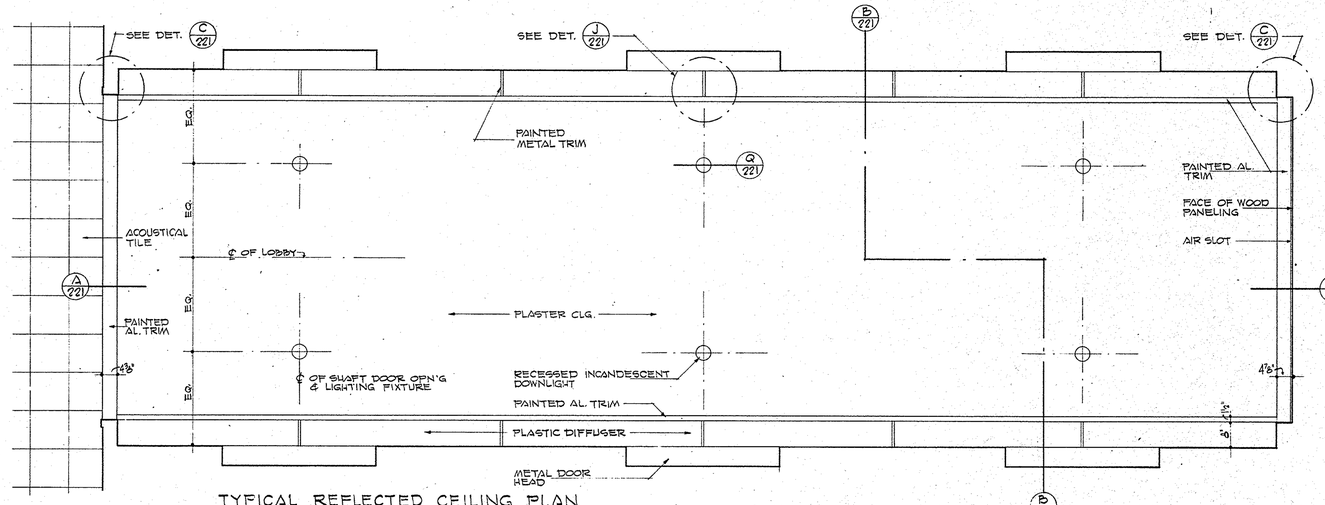

TYPICAL REFLECTED CEILING PLAN
SCALE : 3/16"=1'-0"

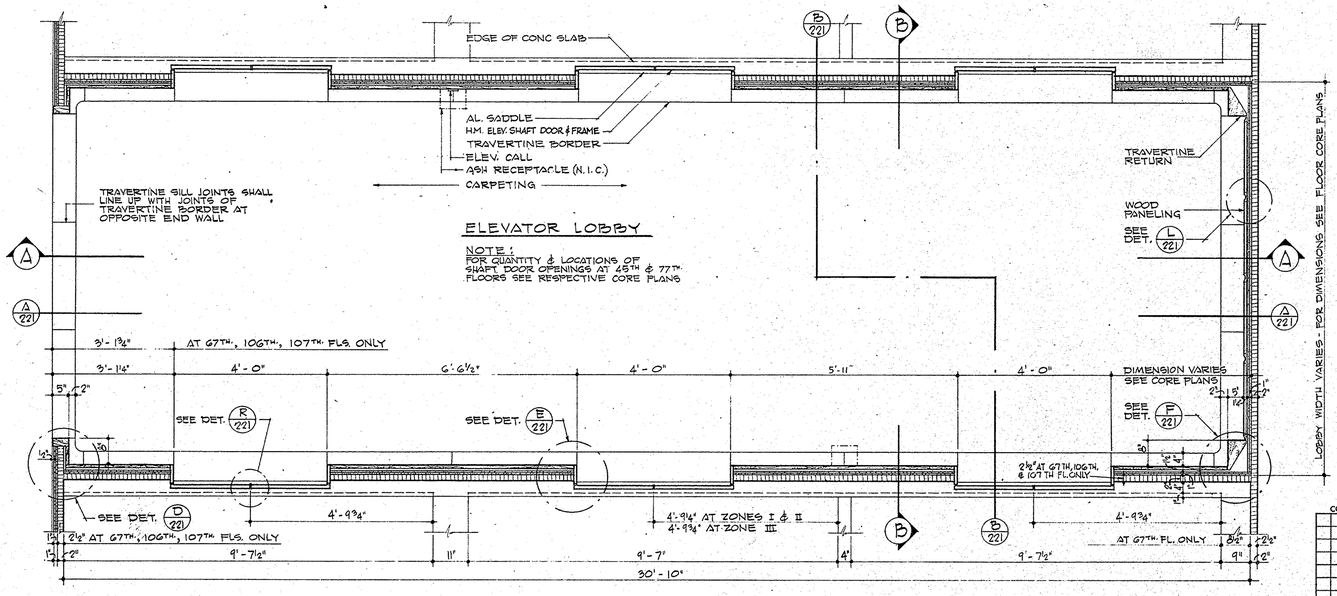


ELEVATOR LOBBY

NOTE:
FOR QUANTITY & LOCATIONS OF SHAFT DOOR OPENINGS AT 65TH & 77TH FLOORS SEE RESPECTIVE CORE PLANS


TYPICAL FLOOR PLAN
SCALE : 3/16"=1'-0"

LOBBY WIDTH VARIES - FOR DIMENSIONS SEE FLOOR CORE PLANS

C 220 ALTERNATE END WALLS (79TH THRU 93RD & 101ST THRU 106TH FLOORS ONLY)
SCALE : 1/16"=1'-0"

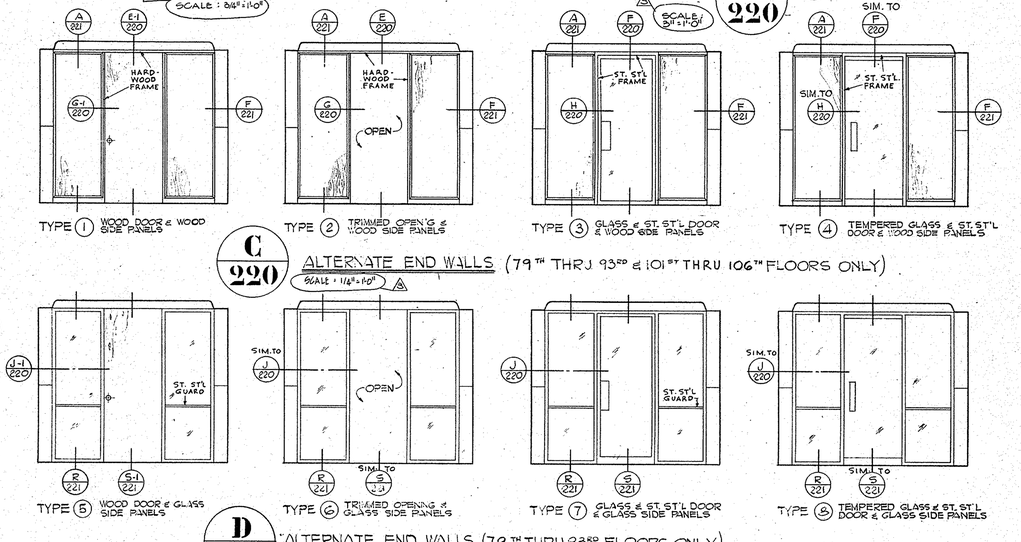


D 220 ALTERNATE END WALLS (79TH THRU 93RD FLOORS ONLY)
SCALE : ½"=1'-0"

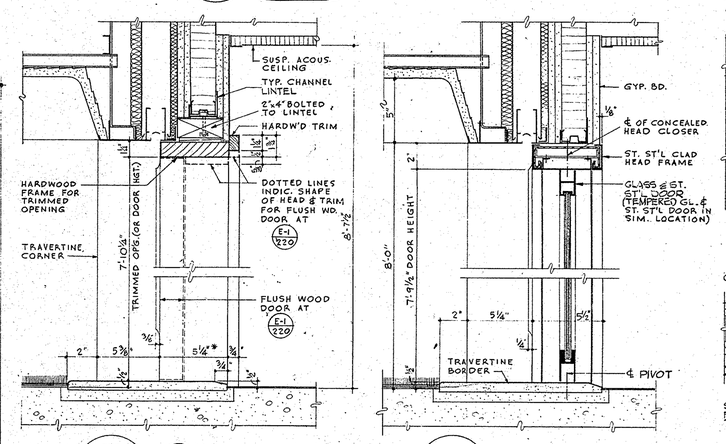

E 220 — E-1 220 AS NOTED
* ADD ½" TO DIM. AT 106TH FL.
SCALE: 3"=1'-0"

F 220
SCALE: 3"=1'-0"

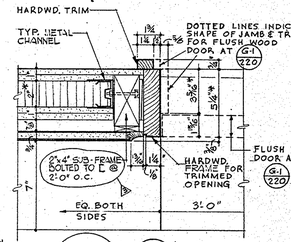

H 220
SCALE: 3"=1'-0"

CONTRACT BID DRAWING	date	
	2-9-68	Tower 'A'
	3-1-68	Tower 'B'

NO.	DATE	BUL. NO.	BY
1	6-28-68	A-5	B-G
2	9-22-68	A-2	B-1
3	5-21-68		M.W.

REVISIONS

APPROVED

CHIEF, PLANNING DIVISION

DATE

THE WORLD TRADE CENTER
THE PORT OF NEW YORK AUTHORITY

MINORU YAMASAKI & ASSOCIATES
MINORU YAMASAKI, ARCHITECT

WORTHINGTON, SKILLING, HELLE & JACKSON
STRUCTURAL ENGINEERS

JOSEPH R. LORING & ASSOCIATES
ELECTRICAL ENGINEERS

EMERY ROTH & SONS
RICHARD ROTH, ARCHITECT

JAROS, BAUM & BOLLES
MECHANICAL ENGINEERS

THE PORT OF NEW YORK AUTHORITY
PAVING, UTILITIES, FOUNDATIONS

TITLE: TYPICAL LOCAL ELEVATOR LOBBY PLANS & ELEVATIONS

DRAWN	N.A.H.	CHECKED	
SCALE	AS NOTED	DATE	7-31-67
PROJECT NUMBER		SHEET	OF
DRAWING NUMBER	A-L-220		

File Juicer