



REFLECTED PLAN

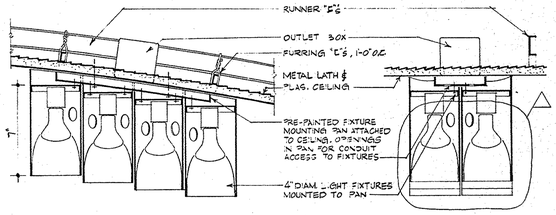


SECTION (A)

SECTION (B)


CLUSTER LIGHT FIXTURE DETAILS
SCALE: 3"=1'-0"

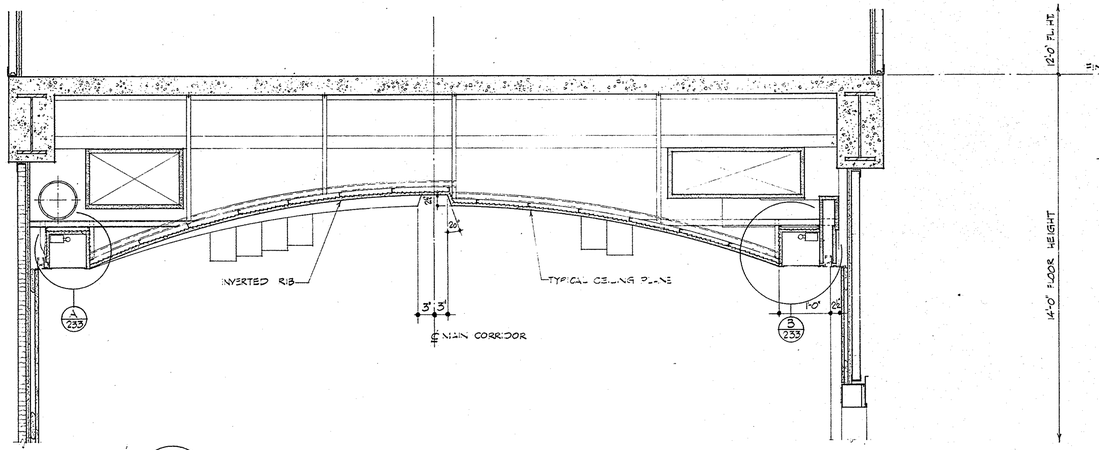


SECTION A 232
SCALE: 1"=1'-0"

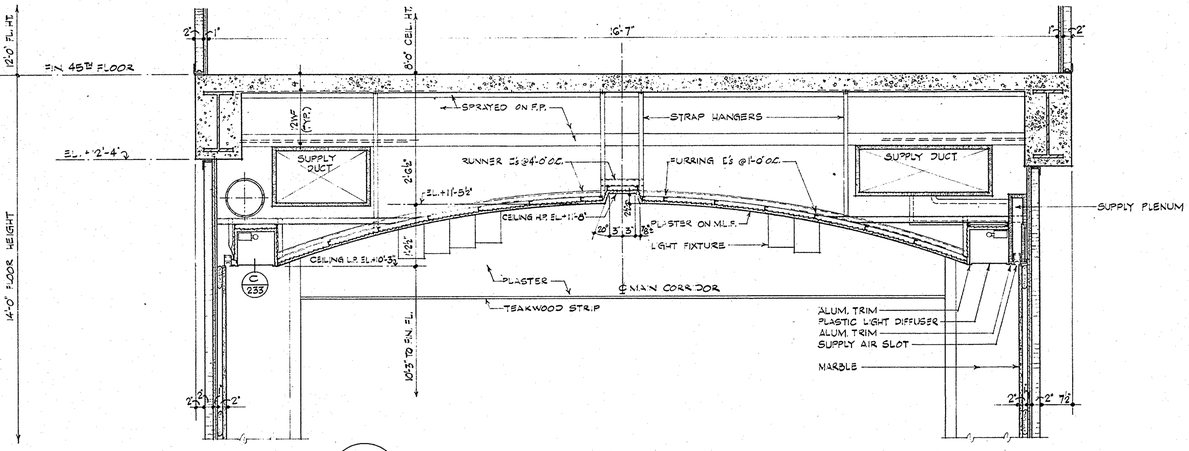

SECTION B 232
SCALE: 1"=1'-0"

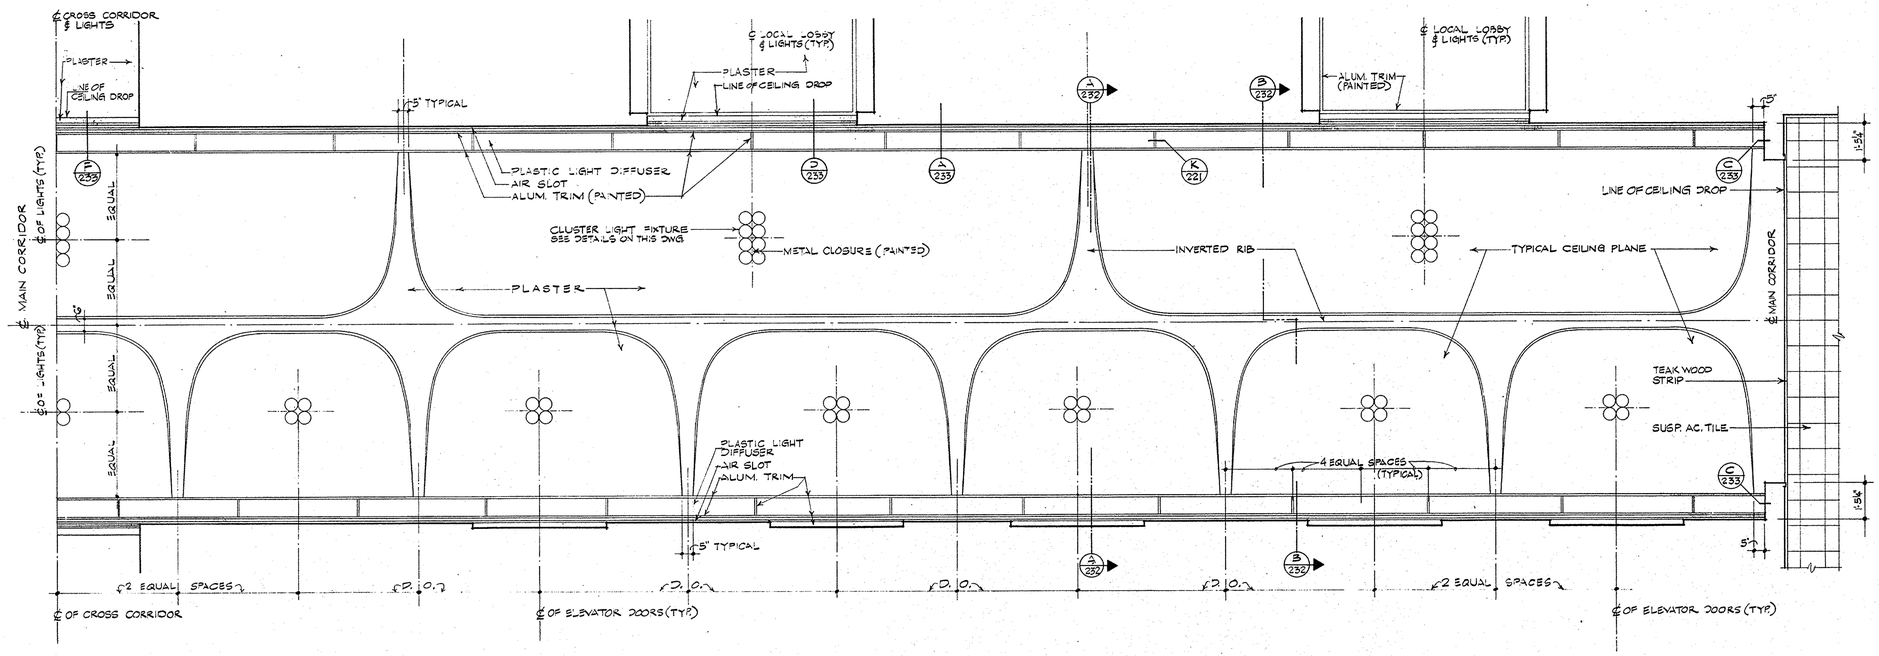

PART REFLECTED CEILING PLAN (44TH FLOOR SHOWN - 78TH FLOOR SIMILAR EXCEPT AS NOTED)
SCALE: 1/2"=1'-0"

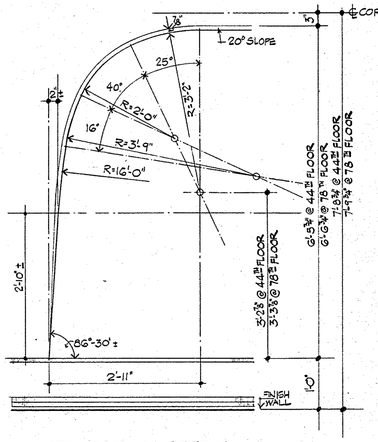

CEILING PATTERN DIAGRAM
SCALE: 1"=1'-0"

½"=1'-0" 0 6" 1' 2' 3' 4' 5' 6'
1"=1'-0" 0 3" 6" 9" 1' 2' 3'

MINORU YAMASAKI & ASSOCIATES
PROJ. NO.
FILE REF.
DEC 3 1968
REFER TO:

CONTRACT BID DRAWING date: 2-9-68 Tower 'A' 3-1-68 Tower 'B'

NO. DATE BUL. NO. BY REVISIONS

NO. DATE BUL. NO. BY REVISIONS

APPROVED

CHIEF, PLANNING DIVISION
DATE

THE WORLD TRADE CENTER
THE PORT OF NEW YORK AUTHORITY

MINORU YAMASAKI & ASSOCIATES
MINORU YAMASAKI, ARCHITECT

EMERY ROTH & SONS
RICHARD ROTH, ARCHITECT

WORTHINGTON, SKILLING, HELLE & JACKSON
STRUCTURAL ENGINEERS

JOSEPH R. LORING & ASSOCIATES
ELECTRICAL ENGINEERS

JAROS, BAUM & BOLLES
MECHANICAL ENGINEERS

THE PORT OF NEW YORK AUTHORITY
PAVING, UTILITIES, FOUNDATIONS

TITLE: SKYLOBBY MAIN CORRIDOR CEILING DETAILS

DRAWN	S.K.V.	CHECKED	
SCALE	AS NOTED	DATE	7-31-67
CONTRACT NUMBER		SHEET	OF
DRAWING NUMBER	A-AB-232		

FileJuicer