
NORTH

NOTE:
THIS DRAWING INDICATES THE CONDITIONS FOR THE 50TH. TO 54TH. FLOORS, INCLUSIVE, AND IS REPRESENTATIVE OF ZONE II. SEE INDIVIDUAL CORE PLANS FOR VARIATIONS.

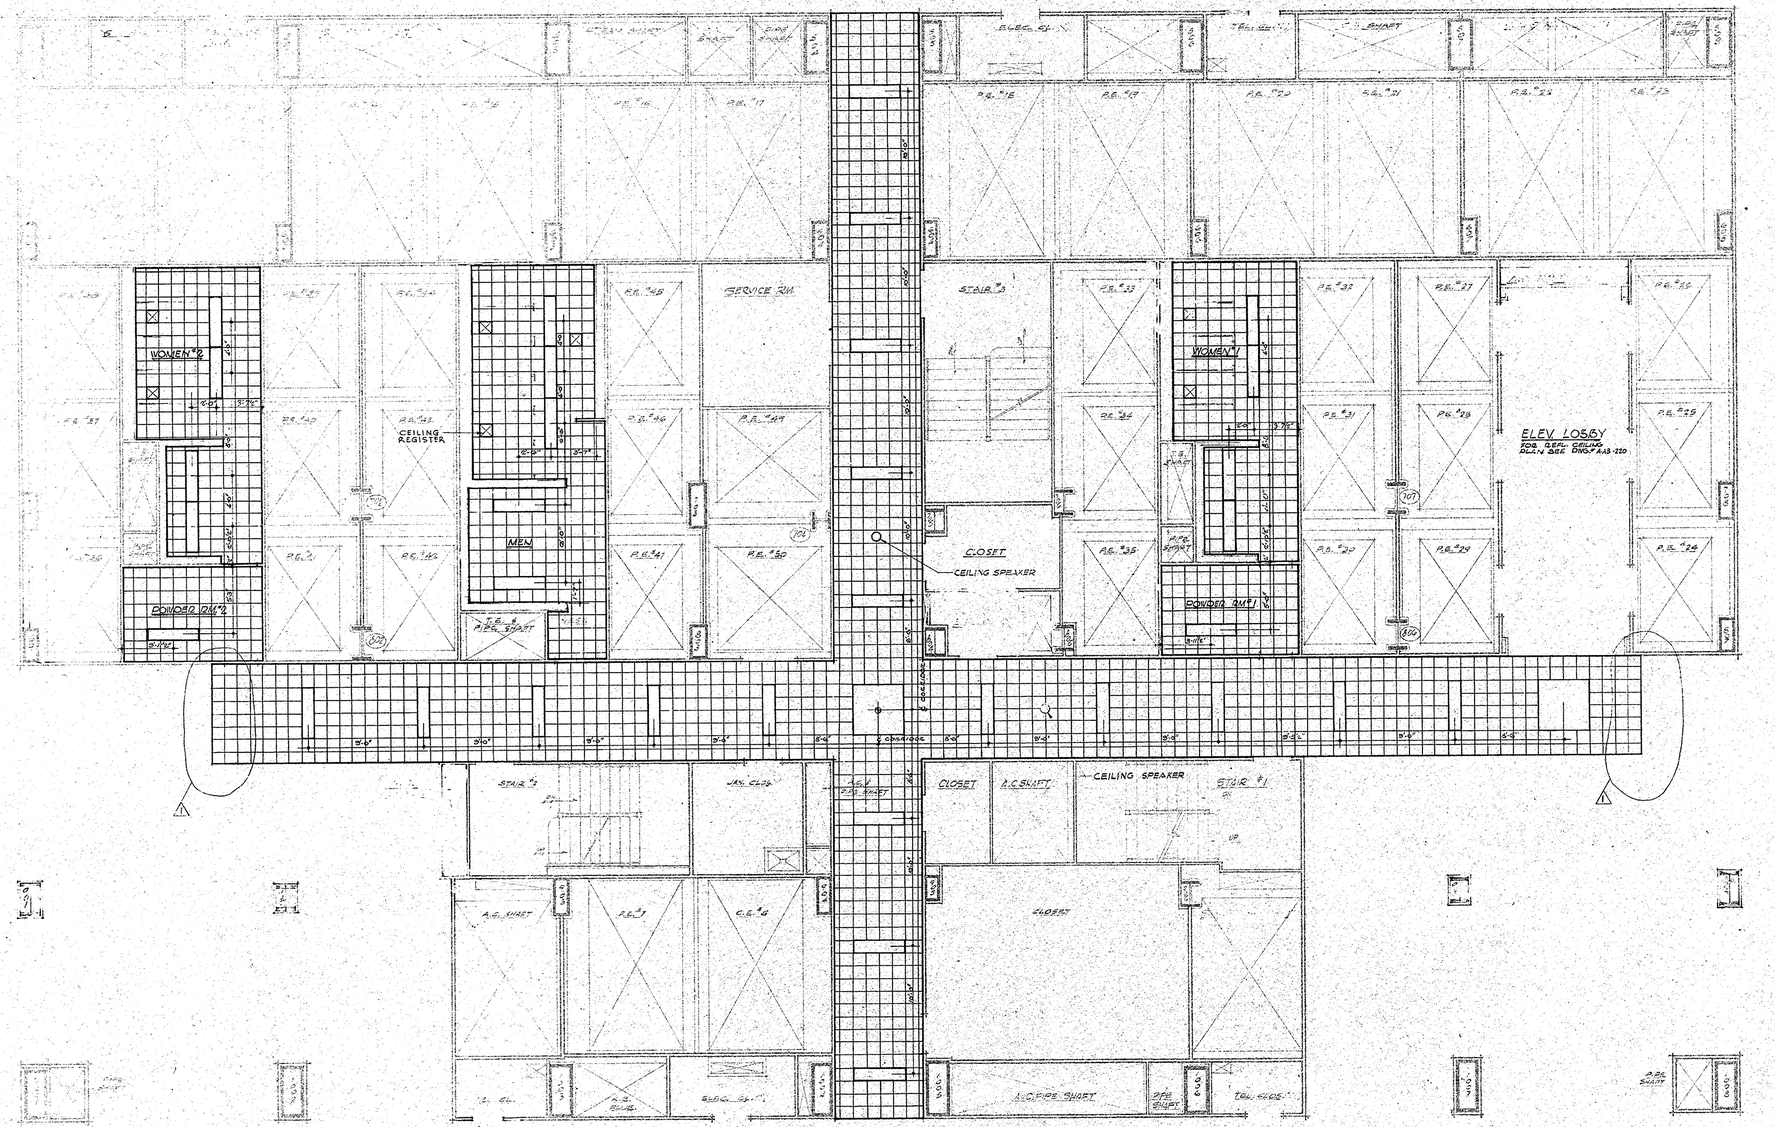

MINORU YAMASAKI & ASSOCIATES
PROJ. NO.
FILE REF.
DEC 3 1968
REFER TO:

1/4"=1'-0"

CONTRACT BID DRAWING date 2-7-68 Tower 'A' 3-1-68 Tower 'B'

NO.	DATE	BUL. NO.	BY
1	10-25-68	378	RE

REVISIONS

APPROVED
CHIEF, PLANNING DIVISION
DATE

THE WORLD TRADE CENTER
THE PORT OF NEW YORK AUTHORITY

MINORU YAMASAKI & ASSOCIATES
MINORU YAMASAKI, ARCHITECT

WORTHINGTON, SKILLING, HELLE & JACKSON
STRUCTURAL ENGINEERS

JOSEPH R. LORING & ASSOCIATES
ELECTRICAL ENGINEERS

EMERY ROTH & SONS
RICHARD ROTH, ARCHITECT

JAROS, BAUM & BOLLES
MECHANICAL ENGINEERS

THE PORT OF NEW YORK AUTHORITY
PAVING, UTILITIES, FOUNDATIONS

TITLE
TYPICAL CORE REFLECTED CEILING PLAN - ZONE II

DRAWN	E.V.	CHECKED	
SCALE	1/4"=1'-0"	DATE	7-31-67
PROJECT NUMBER		SHEET	OF
DRAWING NUMBER	A-AB-216		

FileJuicer