
FileJuicer

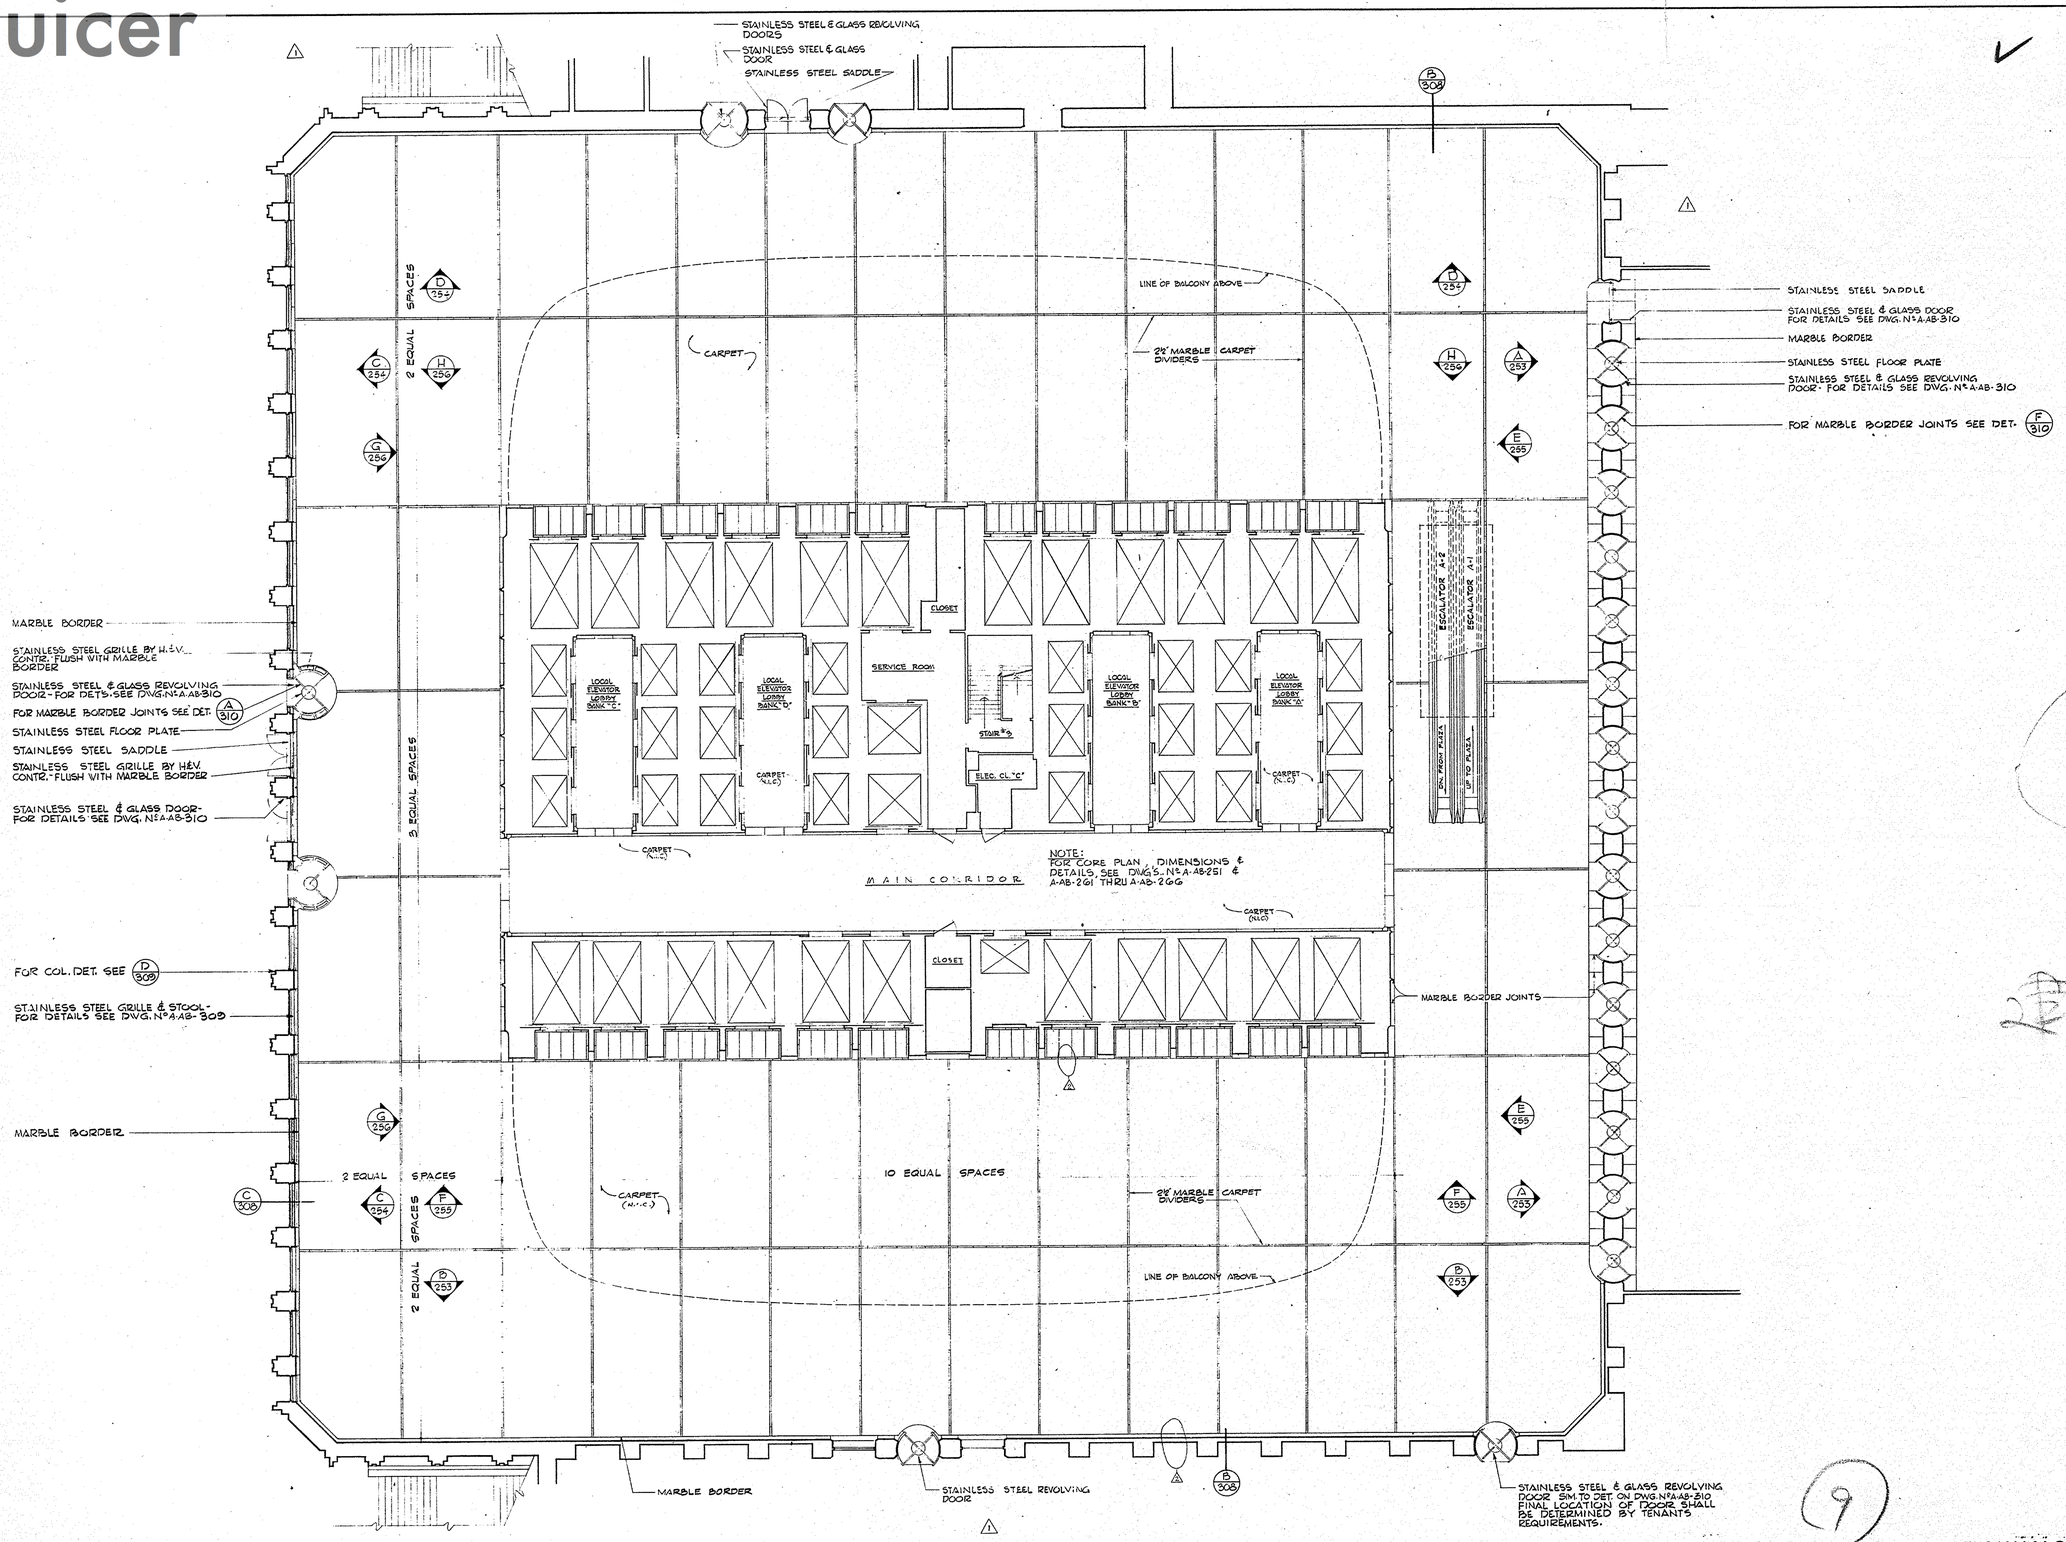

MINORU YAMASAKI & ASSOCIATES
PROJ. NO.
FILE REF.
DEC 8 1967
REFER TO:

CONSTRUCTION DRAWING
NOT FINAL—IN PROCESS OF COMPLETION

3/8"-1'-0" 0 4' 8' 16' 24'

CONTRACT BID DRAWING date 2-9-68

NO.	DATE	BUL. NO.	BY
2	6-28-68	A-6	M.W.
1	5-21-68		M.W.

REVISIONS

APPROVED
CHIEF, PLANNING DIVISION
DATE

THE WORLD TRADE CENTER
THE PORT OF NEW YORK AUTHORITY

MINORU YAMASAKI & ASSOCIATES
MINORU YAMASAKI, ARCHITECT

EMERY ROTH & SONS
RICHARD ROTH, ARCHITECT

WORTHINGTON, SKILLING, HELLE & JACKSON
STRUCTURAL ENGINEERS

JAROS, BAUM & BOLLES
MECHANICAL ENGINEERS

JOSEPH R. LORING & ASSOCIATES
ELECTRICAL ENGINEERS

THE PORT OF NEW YORK AUTHORITY
PAVING, UTILITIES, FOUNDATIONS

TITLE
MAIN LOBBY EL. 310'-0"
CONCOURSE FLOOR PLAN

DRAWN	A.D.	CHECKED	
SCALE	1/8"=1'-0"	DATE	7-31-67
PROJECT NUMBER		SHEET	OF
DRAWING NUMBER	A-A/250		