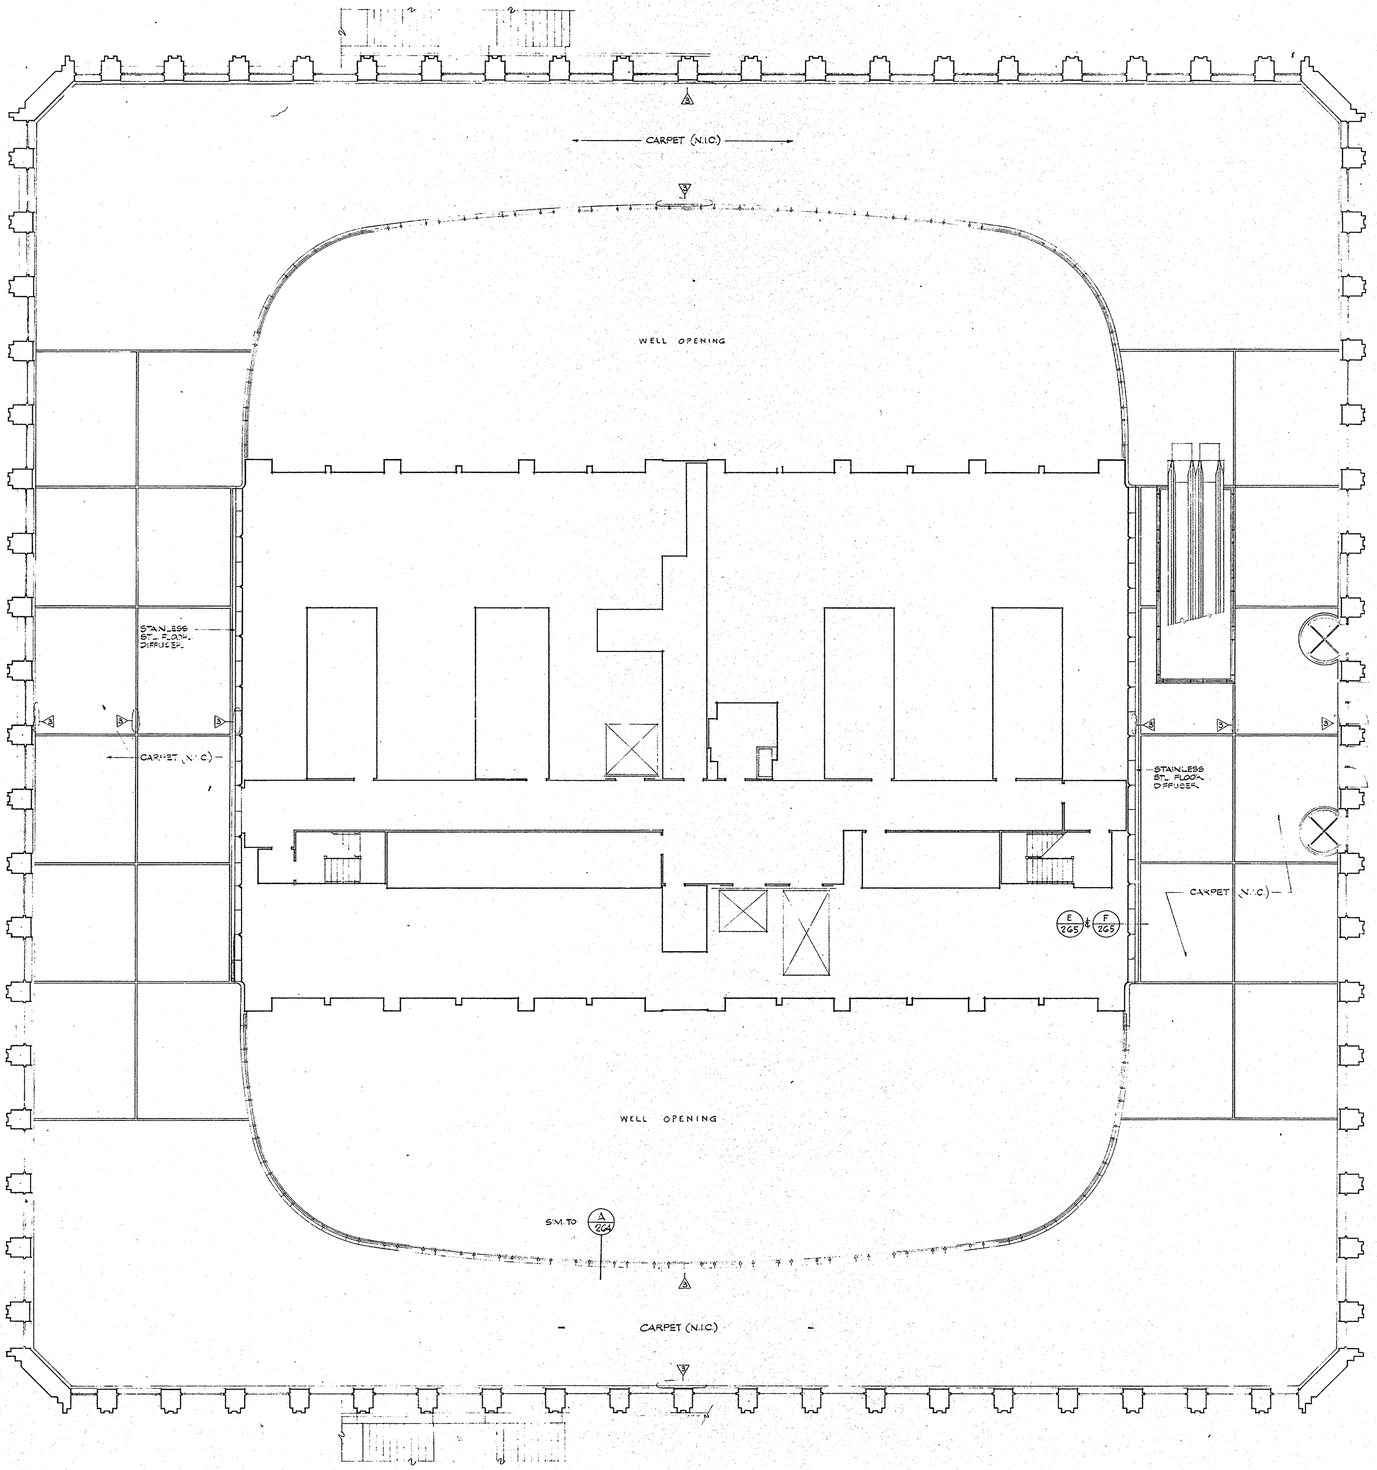


MINORU YAMASAKI & ASSOCIATES
PROJ. NO.
FILE REF.
REFER TO:
DEC 31 1968

CONSTRUCTION DRAWING
NOT FINAL—IN PROCESS OF COMPLETION

1/8"=1'-0" 0 4' 8' 16' 24'

CONTRACT BID DRAWING date 2-9-68 Tower 'A' 3-1-68 Tower 'B'

NO.	DATE	BUL. NO.	BY
1	6-1-68	A-5 B-6	H-J
2	4-22-68	A-7 B-11	J.C.
3	3-21-68		M.W.

REVISIONS

APPROVED
CHIEF, PLANNING DIVISION
DATE

THE WORLD TRADE CENTER
THE PORT OF NEW YORK AUTHORITY

MINORU YAMASAKI & ASSOCIATES
MINORU YAMASAKI, ARCHITECT

EMERY ROTH & SONS
RICHARD ROTH, ARCHITECT

WORTHINGTON, SKILLING, HELLE & JACKSON
STRUCTURAL ENGINEERS

JAROS, BAUM & BOLLES
MECHANICAL ENGINEERS

JOSEPH R. LORING & ASSOCIATES
ELECTRICAL ENGINEERS

THE PORT OF NEW YORK AUTHORITY
PAVING, UTILITIES, FOUNDATIONS

TITLE
MAIN LOBBY
PLAZA FLOOR PLAN

DRAWN	A.D.	CHECKED	
SCALE	1/8"=1'-0" E AS NOTED	DATE	7-31-67
PROJECT NUMBER		SHEET	OF
DRAWING NUMBER	A-AB-252		

FileJuicer
File Juicer