


REFLECTED CEILING PLAN SCALE: 1/4"

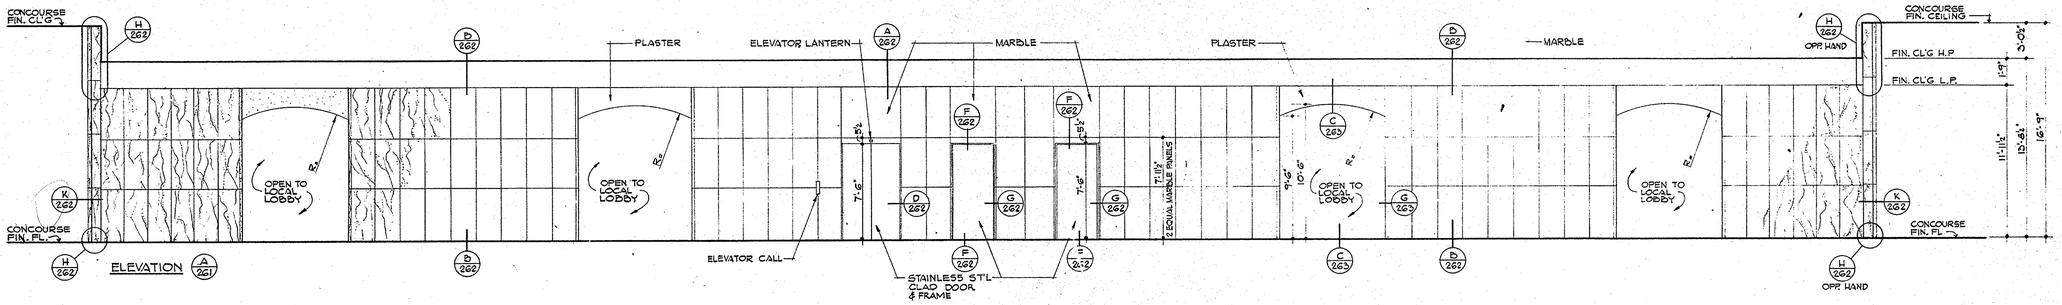


ELEVATION (A/261)

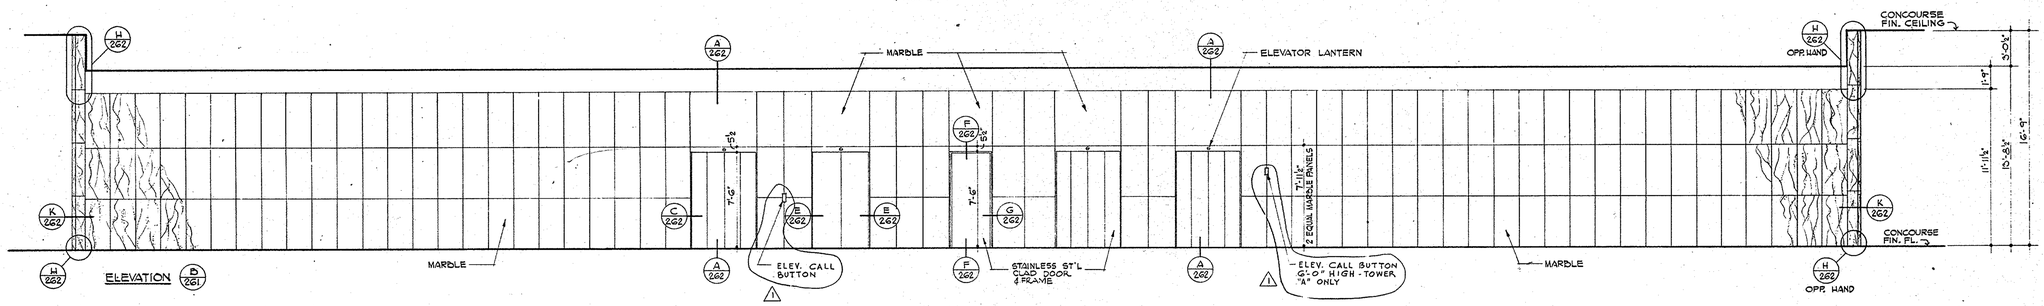


ELEVATION (B/261)

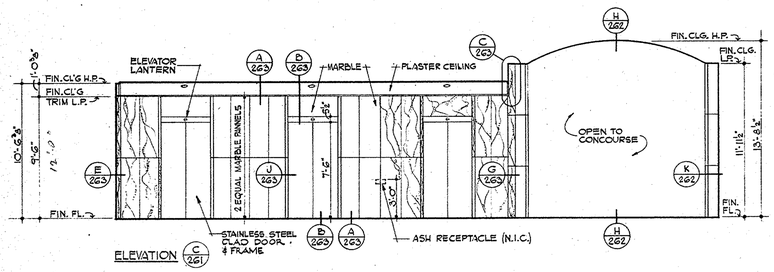

ELEVATION (C/261)

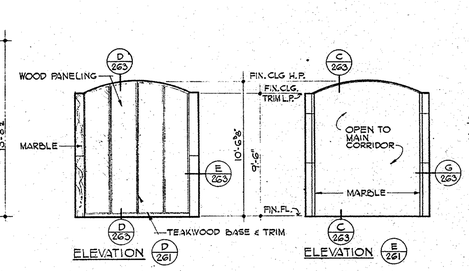

ELEVATION (D/261) ELEVATION (E/261)

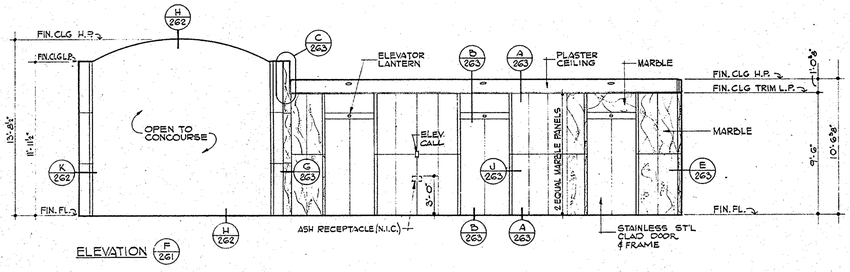

ELEVATION (F/261)

MINORU YAMASAKI & ASSOCIATES
PROJ. NO.
FILE REF.
DEC 3 1968
REFER TO:

CONSTRUCTION DRAWING
NOT FINAL—IN PROCESS OF COMPLETION

1/4"=1'-0" 0 1' 2' 3' 4' 8' 12'

CONTRACT BID DRAWING date 2-9-68 Tower 'A' 3-1-68 Tower 'B'

NO.	DATE	REVISIONS	BY
1	3-21-68	M.W.	

APPROVED
CHIEF, PLANNING DIVISION
DATE

THE WORLD TRADE CENTER
THE PORT OF NEW YORK AUTHORITY

MINORU YAMASAKI & ASSOCIATES — MINORU YAMASAKI, ARCHITECT
EMERY ROTH & SONS — RICHARD ROTH, ARCHITECT
WORTHINGTON, SKILLING, HELLE & JACKSON — STRUCTURAL ENGINEERS
JAROS, BAUM & BOLLES — MECHANICAL ENGINEERS
JOSEPH R. LORING & ASSOCIATES — ELECTRICAL ENGINEERS
THE PORT OF NEW YORK AUTHORITY — PAVING, UTILITIES & FOUNDATIONS

TITLE: MAIN LOBBY REFLECTED CEILING PLAN & ELEVATIONS OF ELEVATOR LOBBIES AT CONCOURSE

DRAWN	A.D.	CHECKED	
SCALE	1/4"=1'-0"	DATE	7-31-67
PROJECT NUMBER		SHEET	OF
DRAWING NUMBER	A-262		

File Juicer