

FileJuicer

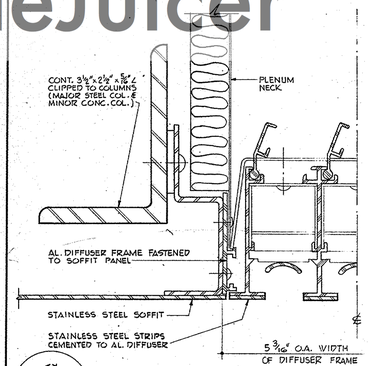


G 265 DIFFUSER DETAIL
SCALE: F.S.

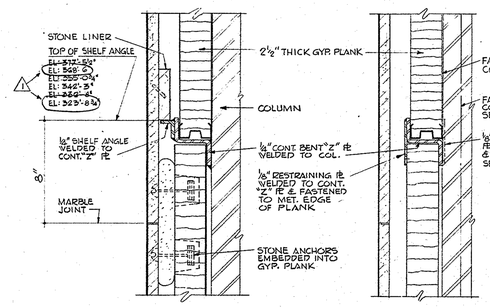

STONE & PLANK ANCHORAGE DETAILS

H 265 SCALE: 3"=1'-0"


K 265 **K1 265** SCALE: 3"=1'-0"

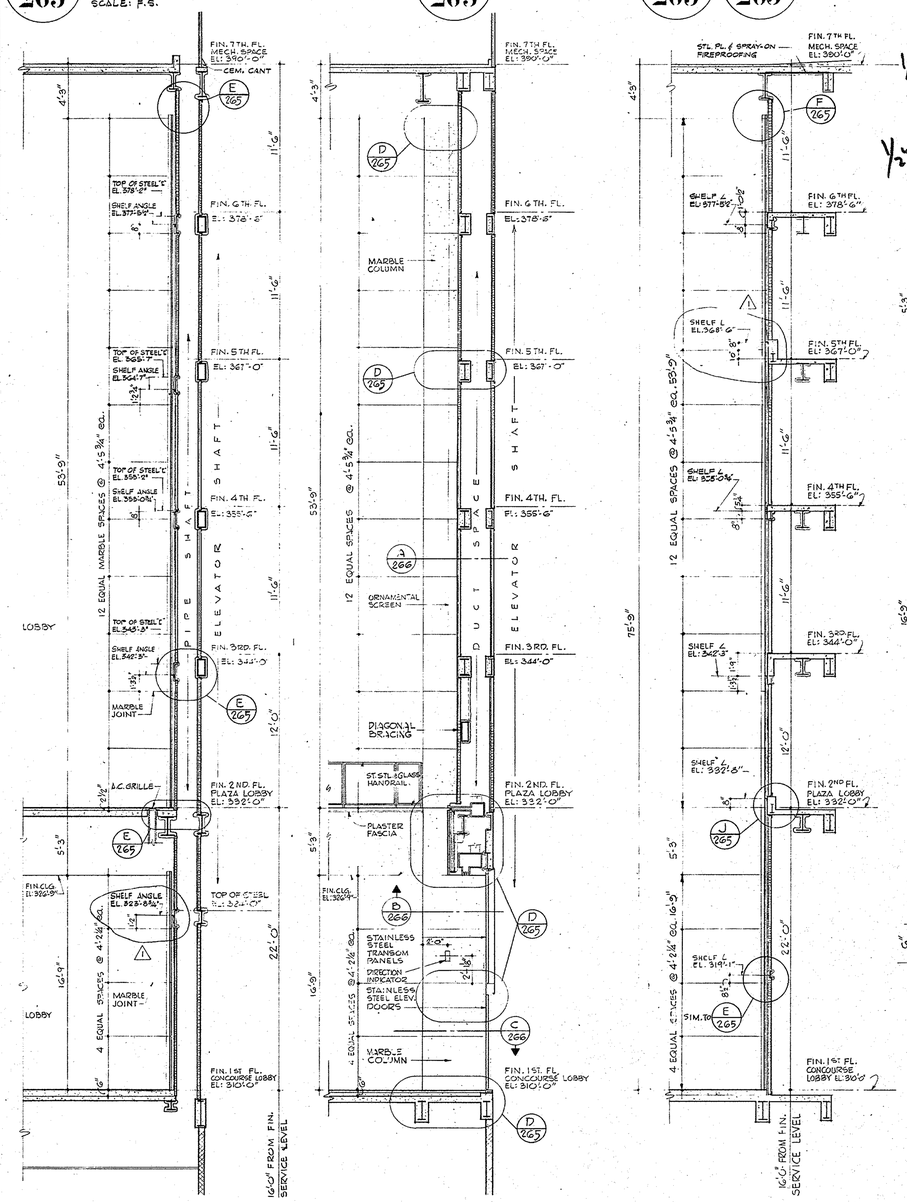

A 265 CORE WALL SECTION
(EAST & WEST WALL - TOWER "A", NORTH & SOUTH WALL - TOWER "B")
SCALE: 1¼"=1'-0"


B 265 CORE WALL SECTION AT SHUTTLE ELEV. DOORS
(NORTH & SOUTH WALLS TOWER "A", EAST & WEST WALLS TOWER "B")
SCALE: 1¼"=1'-0"

C 265 CORE WALL SECTION AT MIDPOINT
(NORTH & SOUTH WALLS TOWER "A", EAST & WEST WALLS TOWER "B")
SCALE: 1¼"=1'-0"

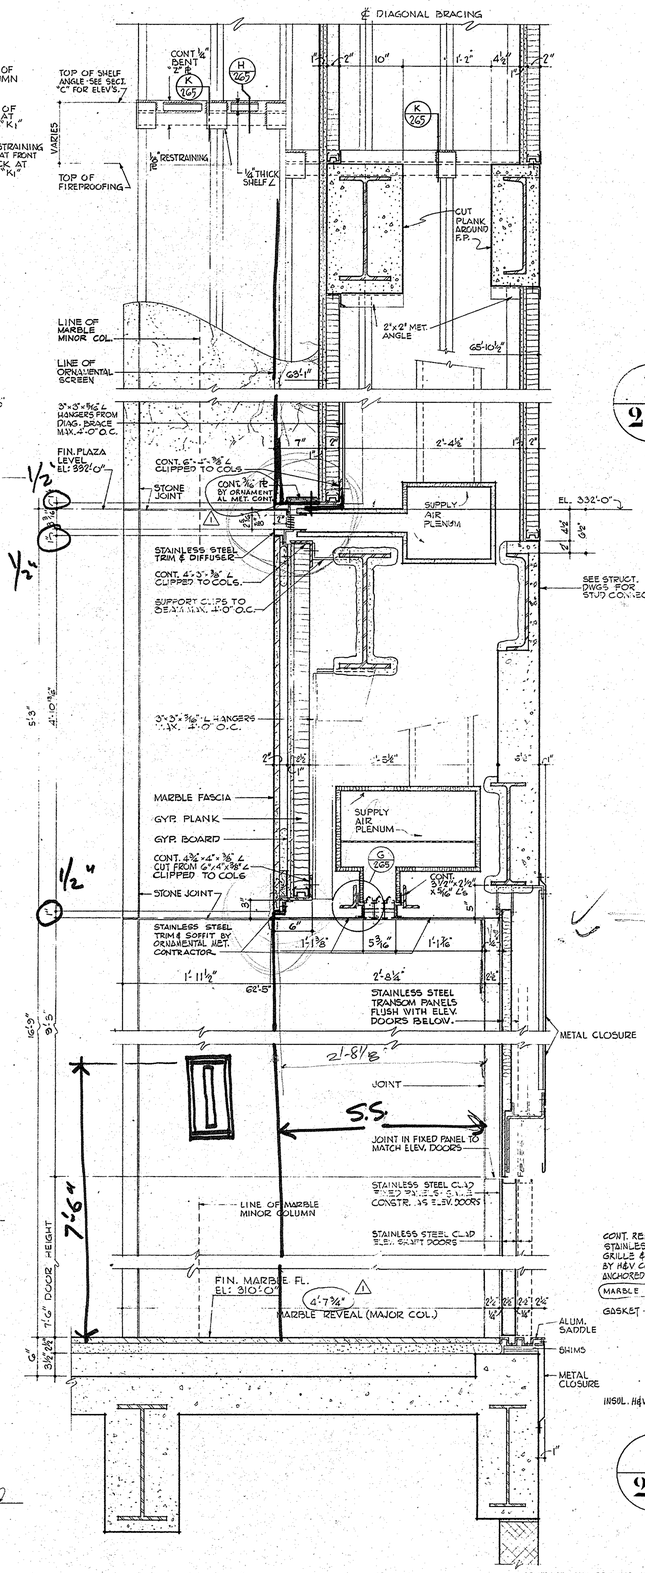


D 265 DETAIL SECTION THRU SHUTTLE ELEV. DOORS
(NORTH & SOUTH WALLS TOWER "A", EAST & WEST WALLS TOWER "B")
SCALE: 1½"=1'-0"

D 265 CONTINUATION - DETAIL SECTION AT CEILING
(NORTH & SOUTH WALL - TOWER "A", EAST & WALL - TOWER "B")
SCALE: 1½"=1'-0"

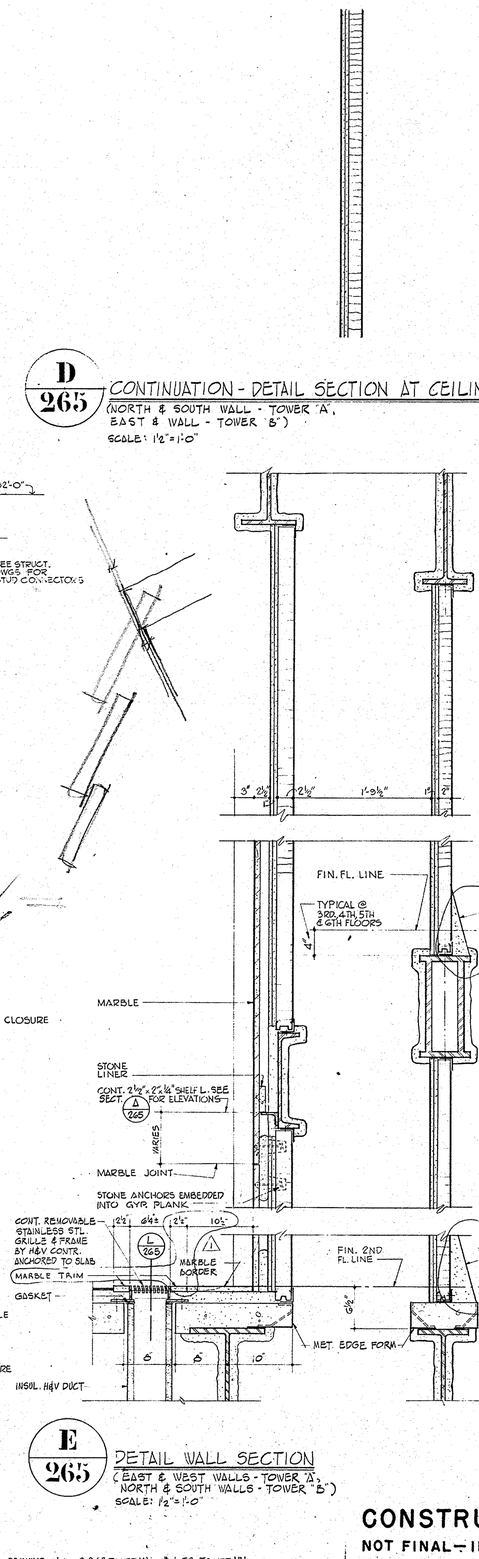

E 265 DETAIL WALL SECTION
(EAST & WEST WALLS - TOWER "A", NORTH & SOUTH WALLS - TOWER "B")
SCALE: 1½"=1'-0"

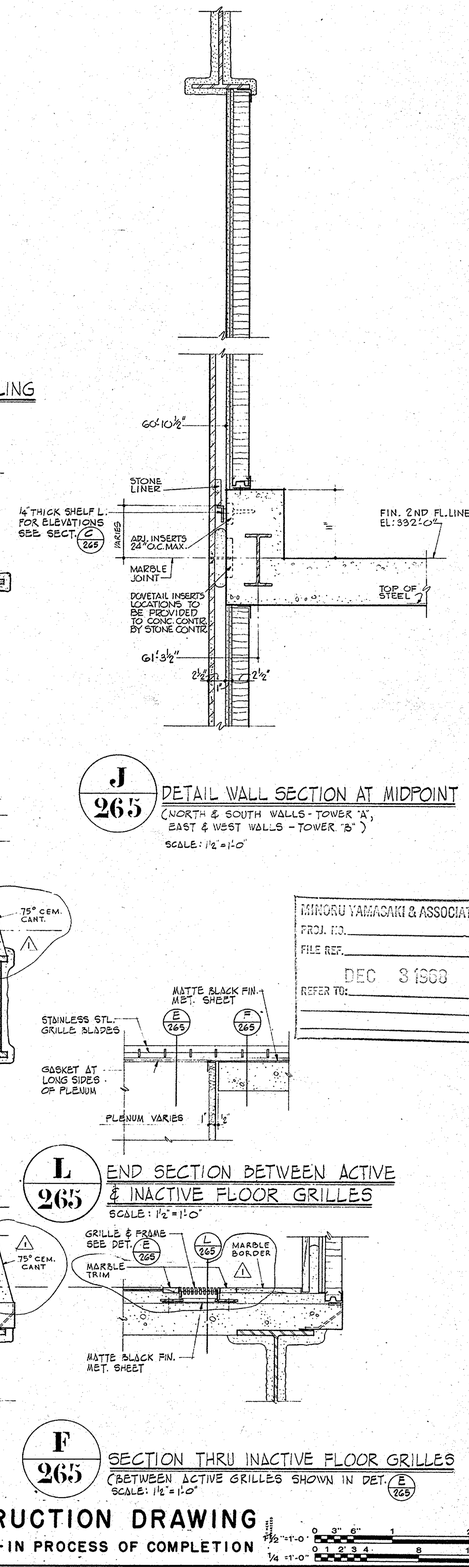

J 265 DETAIL WALL SECTION AT MIDPOINT
(NORTH & SOUTH WALLS - TOWER "A", EAST & WEST WALLS - TOWER "B")
SCALE: 1½"=1'-0"

L 265 END SECTION BETWEEN ACTIVE & INACTIVE FLOOR GRILLES
SCALE: 1½"=1'-0"

F 265 SECTION THRU INACTIVE FLOOR GRILLES
(BETWEEN ACTIVE GRILLES SHOWN IN DET. E 265)
SCALE: 1½"=1'-0"

CONSTRUCTION DRAWING
NOT FINAL - IN PROCESS OF COMPLETION

1½"=1'-0" 0 3" 6" 1' | 1/4"=1'-0" 0 1 2 3 4 8 12'

MINORU YAMASAKI & ASSOCIATES
PROJ. NO.
FILE REF.
DEC 3 1968
REFER TO:

CONTRACT BID DRAWING date 2-9-68 TOWER "A" & 3-1-68 TOWER "B"

NO.	DATE	BUL. NO.	BY
1	3-21-68		

REVISIONS

APPROVED
CHIEF, PLANNING DIVISION
DATE

THE WORLD TRADE CENTER
THE PORT OF NEW YORK AUTHORITY

MINORU YAMASAKI & ASSOCIATES
MINORU YAMASAKI, ARCHITECT
WORTHINGTON, SKILLING, HELLE & JACKSON
STRUCTURAL ENGINEERS
JOSEPH R. LORING & ASSOCIATES
ELECTRICAL ENGINEERS
EMERY ROTH & SONS
RICHARD ROTH, ARCHITECT
JAROS, BAUM & BOLLES
MECHANICAL ENGINEERS
THE PORT OF NEW YORK AUTHORITY
PAVING, UTILITIES, FOUNDATIONS

TITLE: MAIN LOBBY CORE WALLS SECTIONS & DETAILS

DRAWN	H. F.	CHECKED	
SCALE	AS NOTED	DATE	7-31-67
PROJECT NUMBER		SHEET	OF
DRAWING NUMBER	A·AB· 265		