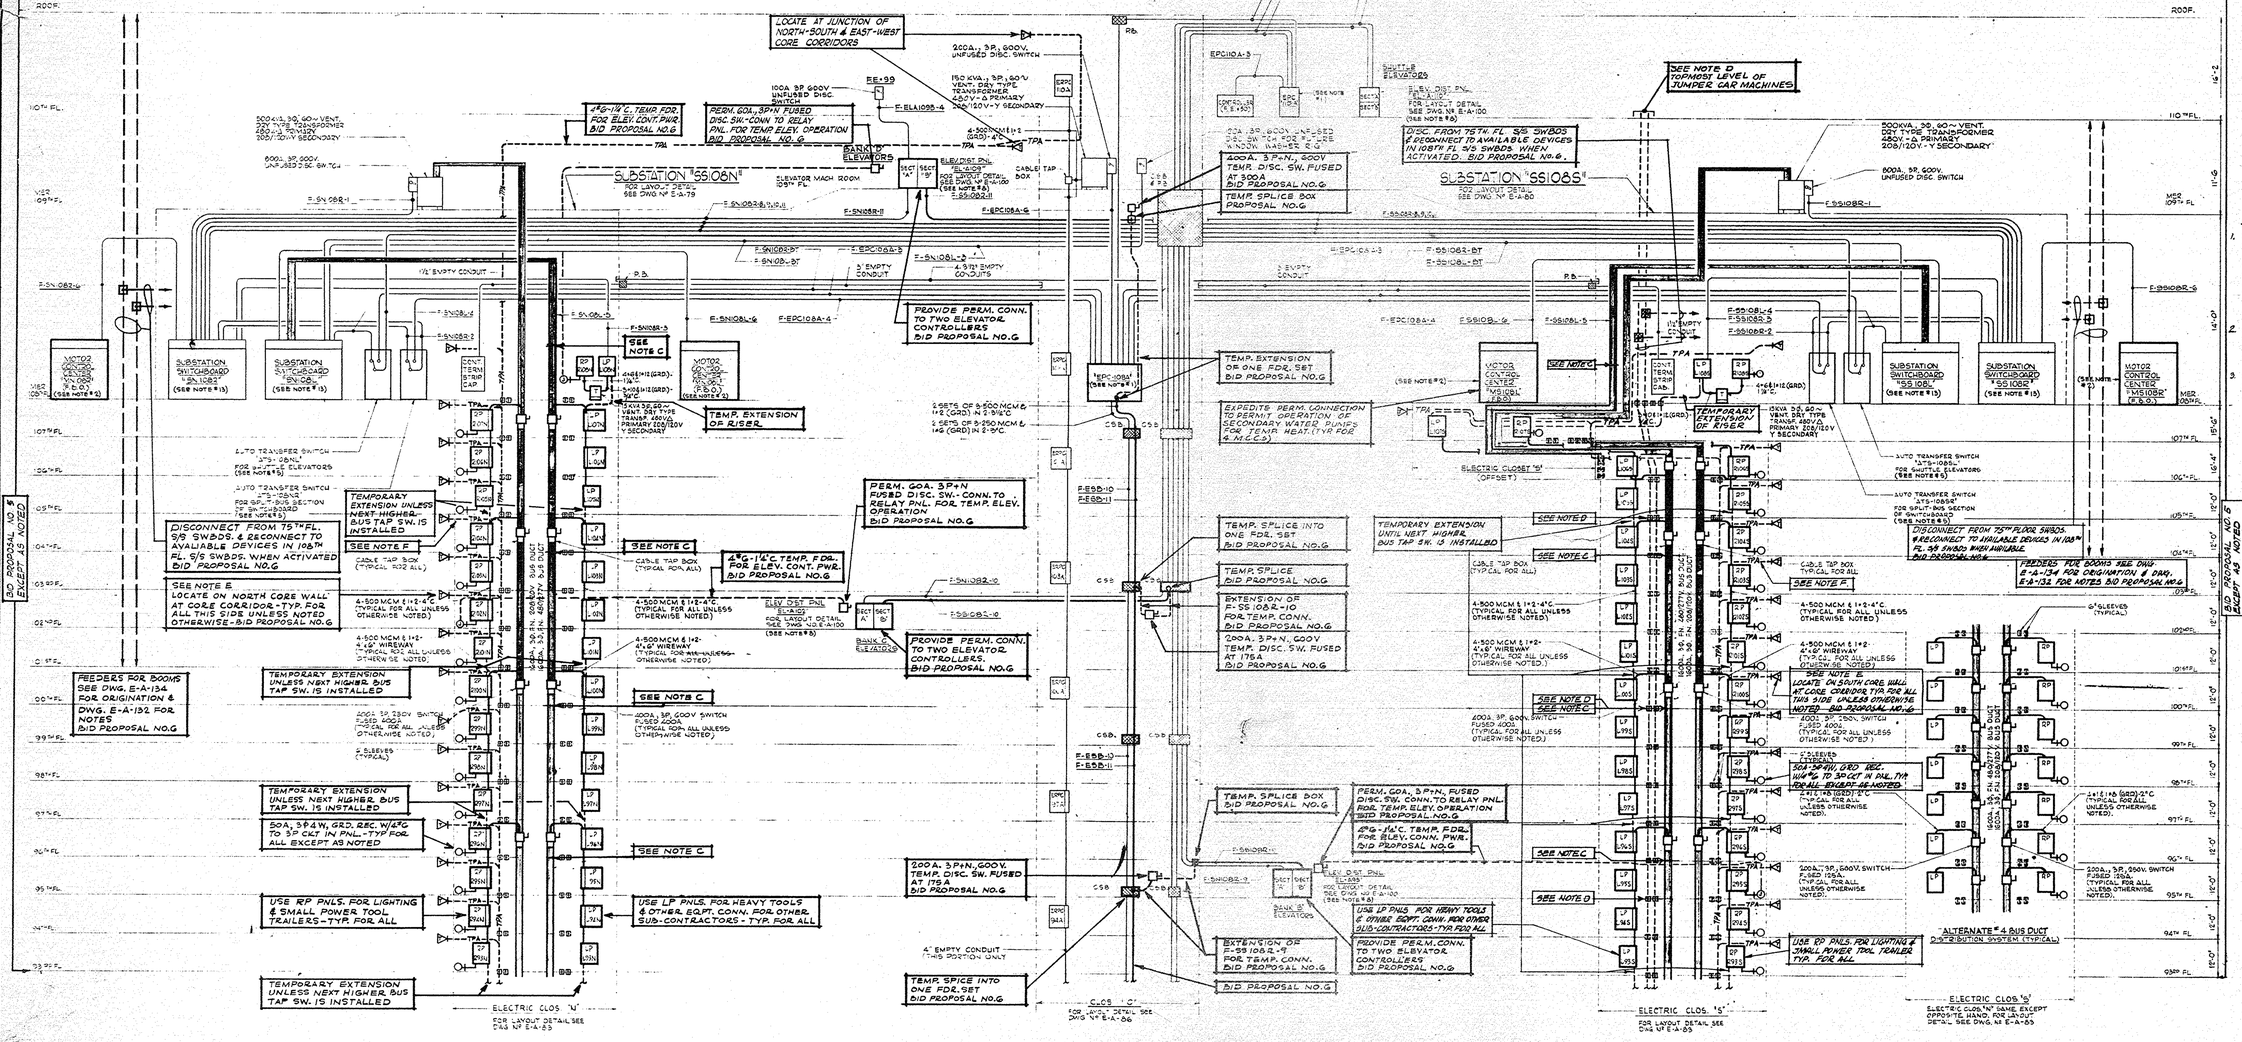



FOR CONTINUATION SEE DWG. # E-A-134

NOTES:

1. THIS DRAWING IS ISSUED TO SHOW ONE OF SEVERAL METHODS AVAILABLE FOR PROVIDING DISTRIBUTION FACILITIES DURING CONSTRUCTION. THE CONTRACTOR IS INSTRUCTED TO USE THE INFORMATION ON THIS DRAWING ONLY AS SUPPLEMENTARY TO THE INTENT OF THE SPECIFICATIONS.
2. CONNECTIONS FOR TEMPORARY FACILITIES OUTSIDE OF TOWER CONFINES ARE NOT SHOWN. SEE SPECIFICATIONS FOR REQUIREMENTS.
3. SEE DWG. NO. E-A-132 FOR SPECIAL NOTES.

CONTRACT NO. BID DRAWING date OCT. 15, 1967

| NO. | DATE | SUB. NO. | BY |
|---|---|---|---|
| REVISIONS | | | |

APPROVED

CHIEF PLANNING DIVISION DATE

THE WORLD TRADE CENTER
THE PORT OF NEW YORK AUTHORITY

MINORU YAMASAKI & ASSOCIATES
MINORU YAMASAKI, ARCHITECT

WORTHINGTON, SKILLING, HELLE & JACKSON
STRUCTURAL ENGINEERS

JOSEPH R. LORING & ASSOCIATES
ELECTRICAL ENGINEERS

EMERY ROTH & SONS
RICHARD ROTH, ARCHITECT

JAROS, BAUM & BOLLES
MECHANICAL ENGINEERS

THE PORT OF NEW YORK AUTHORITY
PAUL R. STILLMAN, CHIEF ENGINEER

TITLE: TEMPORARY PAGING, LIGHT AND POWER RISER DIAGRAM 93RD-110TH FLOORS

| | | | |
|---|---|---|---|
| DRAWN | R.F.H. | CHECKED | J.R.L. |
| SCALE | NONE | DATE | OCT. 16, 1967 |
| PROJECT NUMBER | | SHEET | 114 of 114 |
| DRAWING NUMBER | | | E-A-133 |

File Juicer