




SECTION 1-1
SCALE 3/4" = 1'-0"

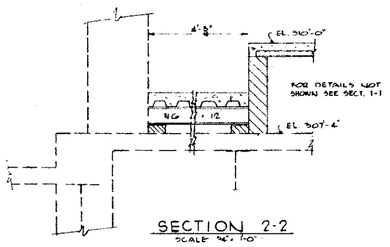

SECTION 2-2
SCALE 3/4" = 1'-0"

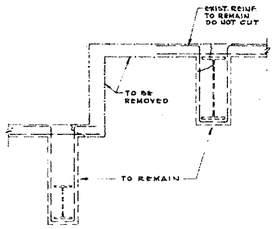


EXISTING CONDITION

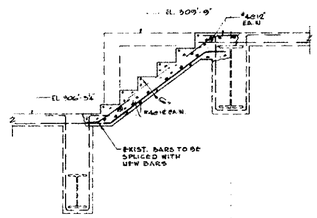


NEW STAIR


SECTION 10-10
SCALE: 1/4" = 1'-0"

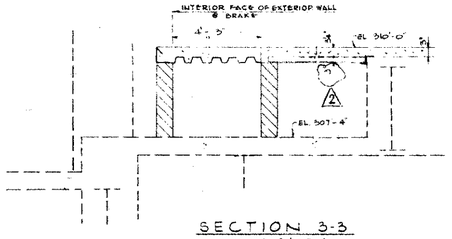


SECTION 3-3
SCALE 3/4" = 1'-0"

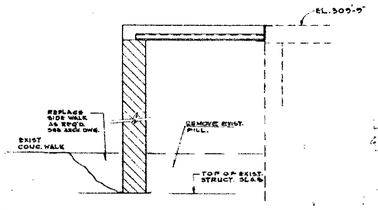

SECTION 9-9
SCALE: 3/4" = 1'-0"

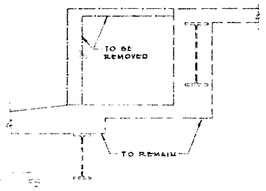



EXISTING CONDITION

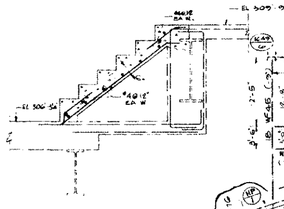

NEW STAIR

SECTION 11-11
SCALE: 1/4" = 1'-0"

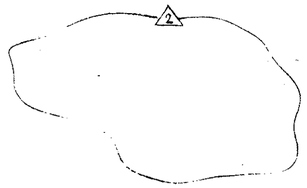


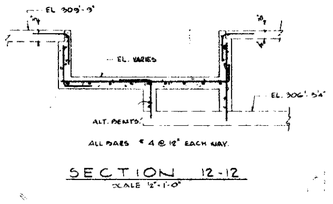

SECTION 12-12
SCALE 1/2" = 1'-0"


FIRST FLOOR FRAMING PLAN
SCALE: 1/8" = 1'-0"

FINISHED FLOOR ELEVATION 310'-0"
TOP OF SLAB ELEVATION (± 0") UNLESS NOTED
TOP OF STEEL ELEVATION (-1 1/4") UNLESS NOTED
—— INDICATES METAL DECK DIRECTION
METAL DECK SHALL BE US DECK INC. LOK-FLOOR 20GA. 3" DEEP, WITH WELDED WIRE FABRIC 6"-0"-6x6.

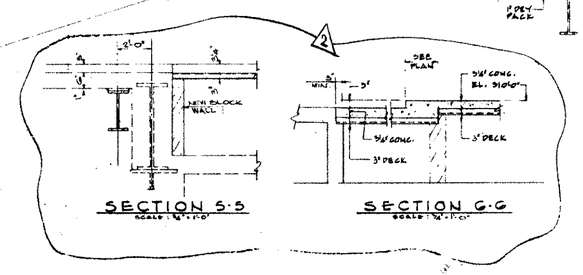


SECTION 5-5
SCALE: 1/2" = 1'-0"

SECTION 6-6
SCALE: 1/2" = 1'-0"

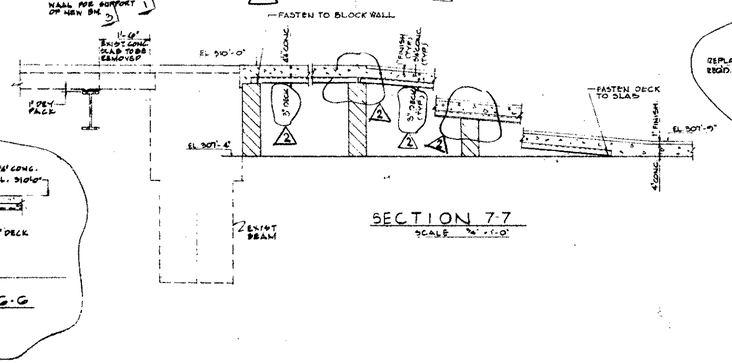

SECTION 7-7
SCALE 3/4" = 1'-0"

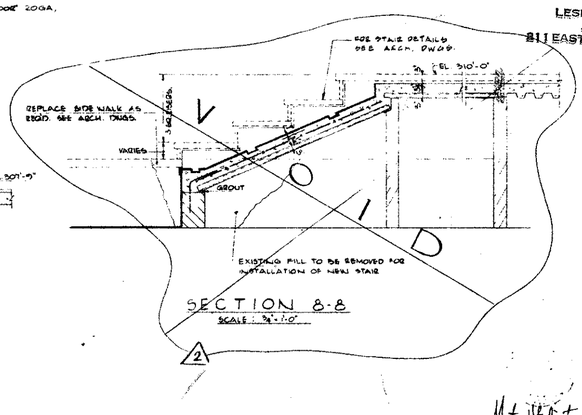

SECTION 8-8
SCALE 3/4" = 1'-0"

RECEIVED
FEB 8 1991
LESLIE E. ROBERTSON ASSOCIATES
211 EAST 46TH ST., N.Y.C. 10017

WORLD TRADE CENTER HOTEL

THE WORLD TRADE CENTER
NEW YORK NEW YORK

SKIDMORE, OWINGS & MERRILL
ARCHITECTS
400 PARK AVENUE, NEW YORK

WEISKOPF & PICKWORTH
STRUCTURAL ENGINEERS
200 PARK AVENUE, NEW YORK

JAROS, BAUM & BOLLES
MECHANICAL ENGINEERS
345 PARK AVENUE, NEW YORK

NO.	DATE	DWGS
4	5-25-79	BULLETIN # 26
	1-18-79	ISSUED FOR PORT AUTHORITY REVIEW
1	1-18-79	BULLETIN # 15
	1-5-79	ISSUED TO PORT AUTHORITY
3	11-15-78	ISSUED FOR STRUCTURAL STEEL ONLY, BULLETIN #8, 10

1st FLOOR FRAMING PLAN

DATE: NOV. 15 1978
SCALE:
DRAWING NO. S1-A
PROJECT NO. 5657