

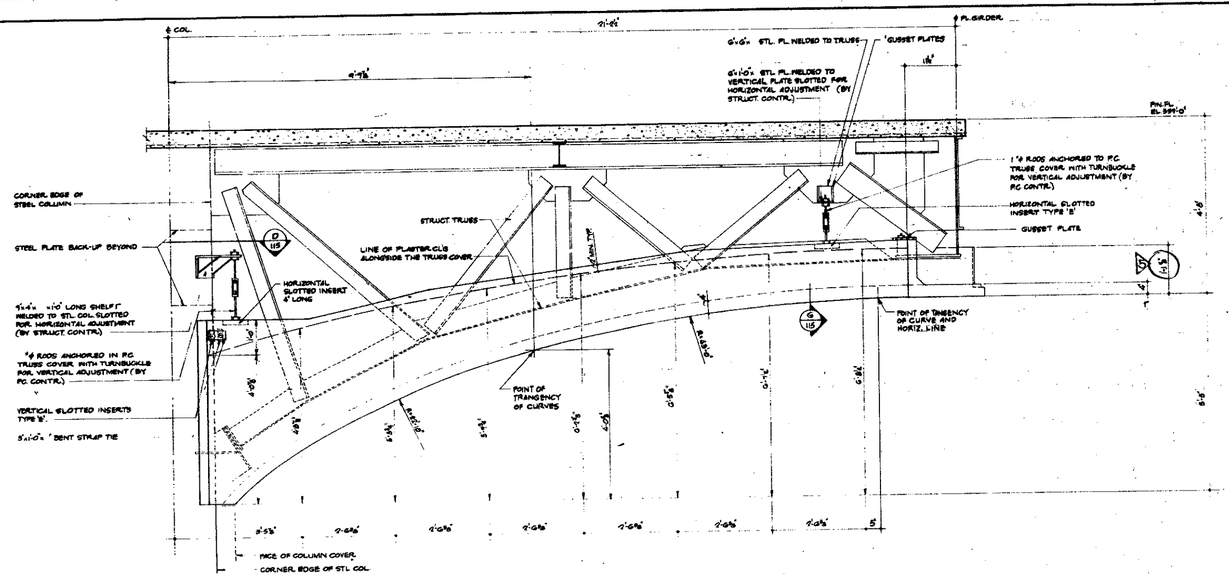


A/115 TRUE SIZE ELEVATION OF PRECAST CONCRETE TRUSS COVER


SCALE: 1/2"=1'-0"

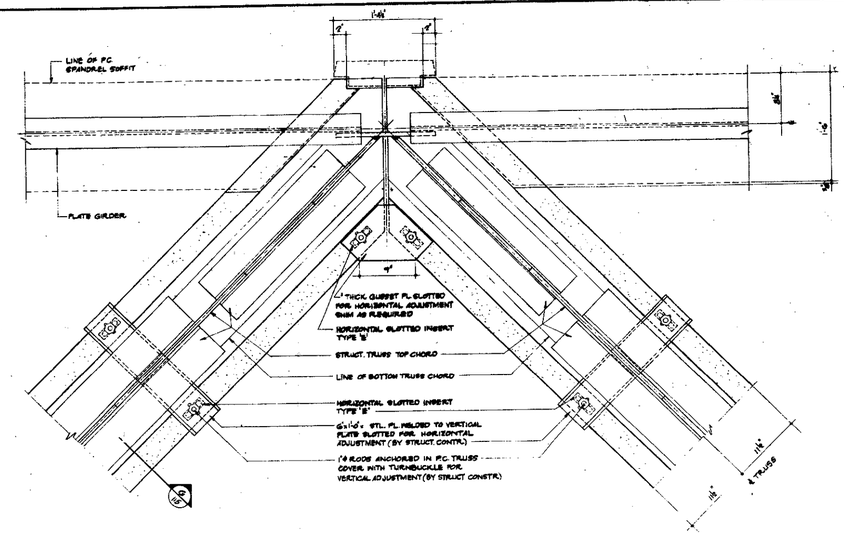


B/115 TRUSS COVER SUSPENSION AT CANTILEVER

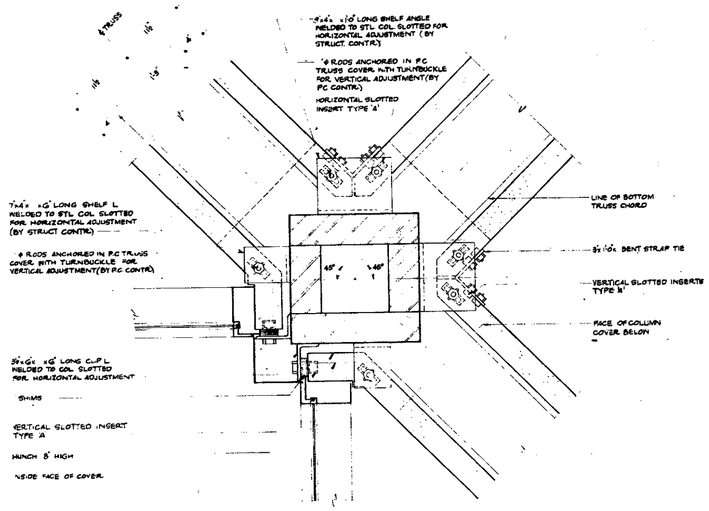


C/115 TRUSS COVER SUSPENSION & TIE BACK @ CORNER COLUMN

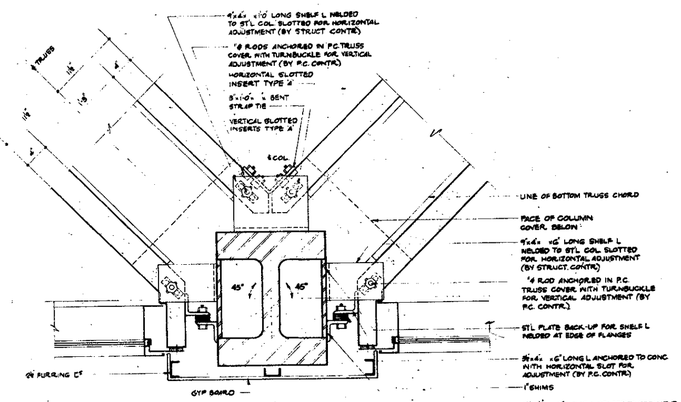


D/115 TRUSS COVER SUSPENSION & TIE BACK @ COLUMN

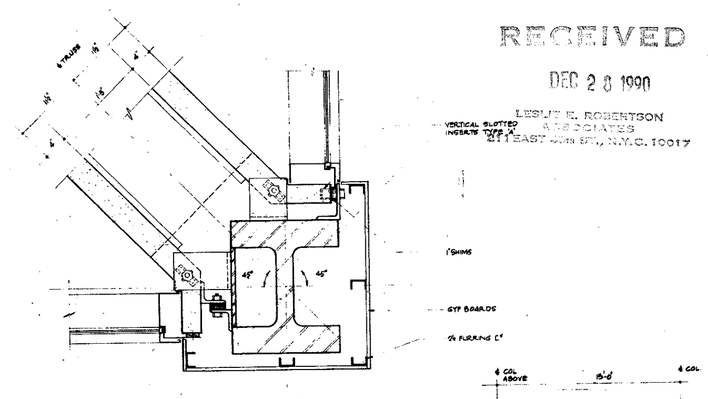

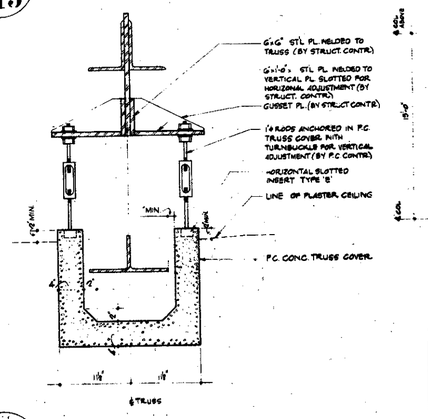

G/115 SECTION THRU TRUSS COVER

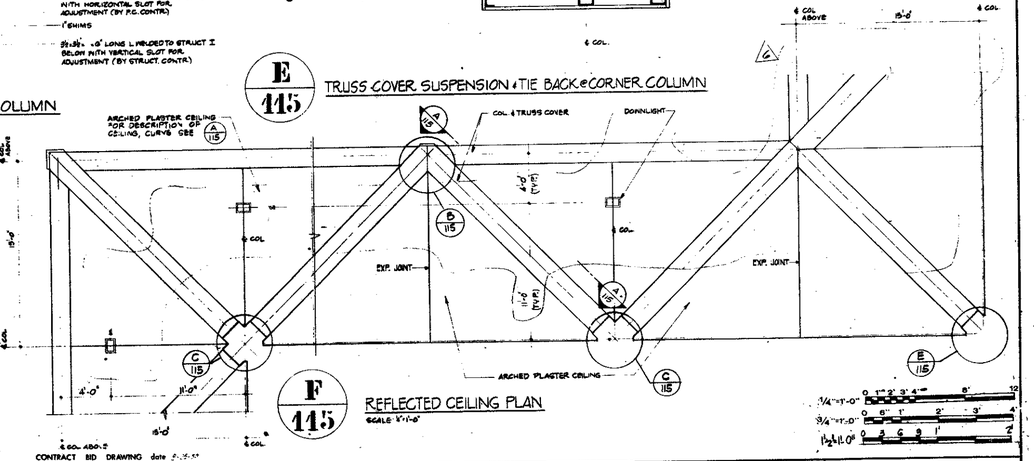

E/115 TRUSS COVER SUSPENSION & TIE BACK @ CORNER COLUMN

F/115 REFLECTED CEILING PLAN

SCALE: 1/4"=1'-0"

NOTE

1. FOR GENERAL NOTES, KEY TO MATERIALS & ABBREVIATIONS SEE DWG NO A-E-2 & A-E-3
2. SPRAY-ON FP ON STRUCTURAL MEMBERS IS NOT SHOWN ON THIS DRAWING FOR ILLUSTRATION PURPOSES
3. ALL CURTAIN WALL COMPONENTS SHOWN ON DRAWING AS "PRECAST CONCRETE OR P.C." SHALL BE FABRICATED OF ALUMINUM IN ACCORDANCE WITH APPROVED SHOP DRAWINGS. DETAILS SHALL BE USED FOR PROFILE DESIGN & APPEARANCE ONLY.

CONTRACT BID DRAWING date 5-15-70

NO.	DATE	DESCR. NO.	BY
A	10-6-75	88-415	WITT
1	5-28-70	8-10	R.T.H.
2	6-15-70	8-13	A.W.
3	6-25-70	8-17	A.W.
4	11-20-91	8-1	R.T.H.

REVISIONS

APPROVED

CHIEF, PLANNING DIVISION

DATE

RECEIVED

DEC 28 1990

LESLIE E. ROBERTSON ASSOCIATES

257 EAST 49TH ST., N.Y.C. 10017

THE WORLD TRADE CENTER

THE PORT OF NEW YORK AUTHORITY

MINORU YAMASAKI & ASSOCIATES
MINORU YAMASAKI, ARCHITECT

WORTHINGTON, SKILLING, HELLE & JACKSON
STRUCTURAL ENGINEERS

JOSEPH R. LORING & ASSOCIATES
ELECTRICAL ENGINEERS

EMERY ROTH & SONS
RICHARD ROTH, ARCHITECT

JAROS, BAUM & BOLLES
MECHANICAL ENGINEERS

THE PORT OF NEW YORK AUTHORITY
PAVING UTILITIES, FOUNDATIONS

TITLE: NORTHEAST PLAZA BUILDING
TRUSS COVER DETAILS

DRAWN	R.T.H.	CHECKED	
SCALE	1/2"=1'-0" & AS NOTED	DATE	7-28-69
PROJECT NUMBER		SHEET	OF
DRAWING NUMBER	A·E· 115		