

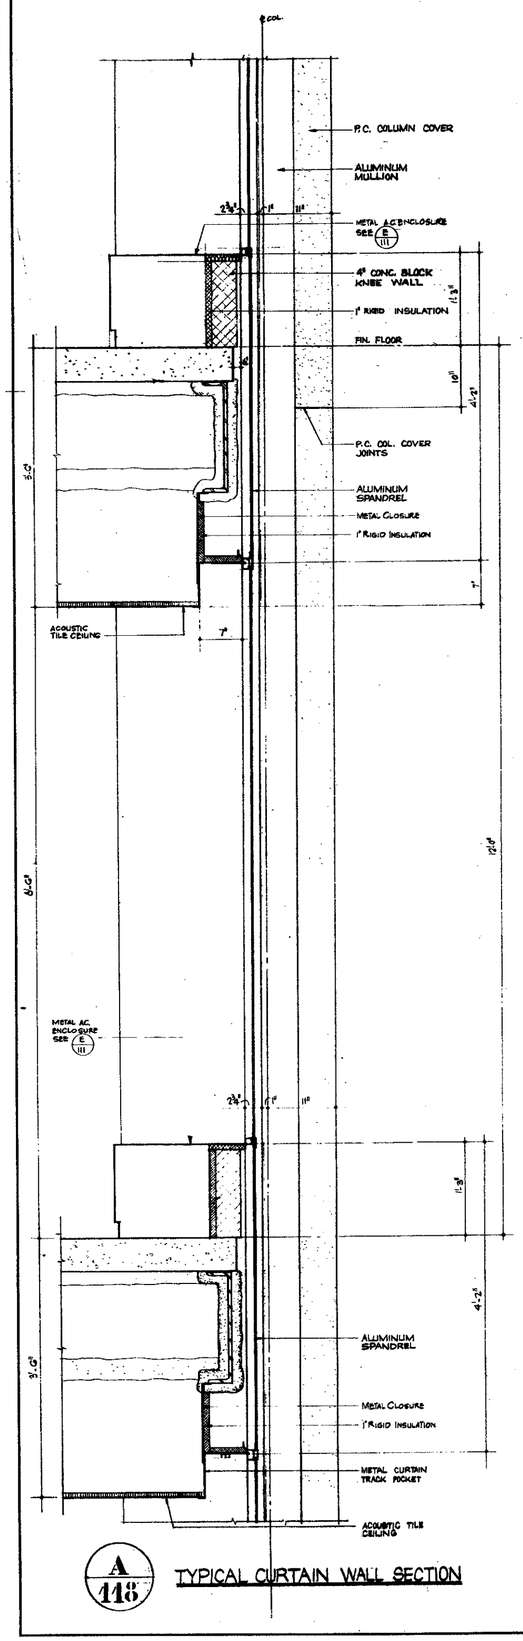



A/118 TYPICAL CURTAIN WALL SECTION

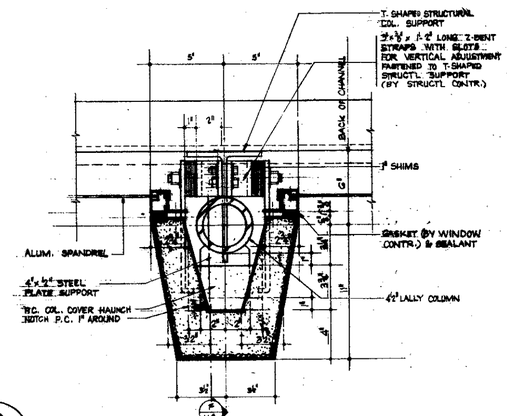


B/118 P.C. COLUMN COVER PLAN AT TYPICAL FLOOR
SCALE 3"=1'-0"

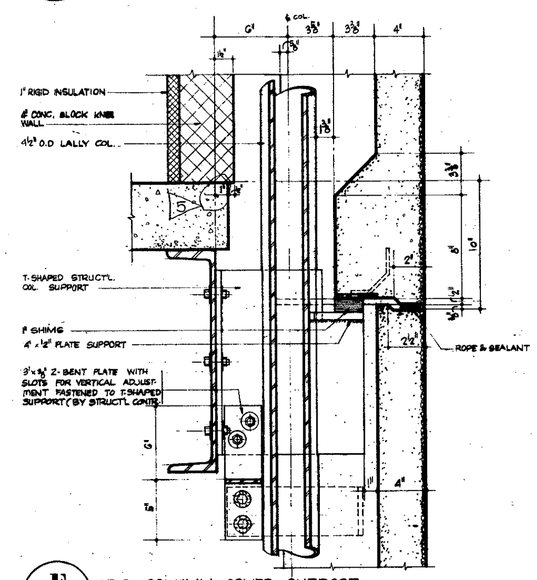

F/118 P.C. COLUMN COVER SUPPORT & TIE-BACK AT 6TH & 8TH FLOORS
SCALE 3"=1'-0"

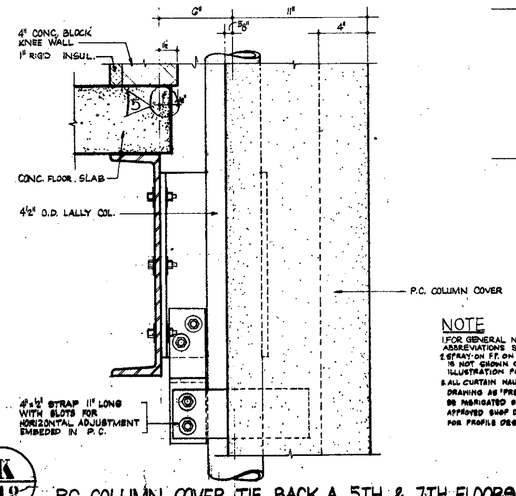


K/118 P.C. COLUMN COVER TIE BACK A 5TH & 7TH FLOORS
SCALE 3"=1'-0"

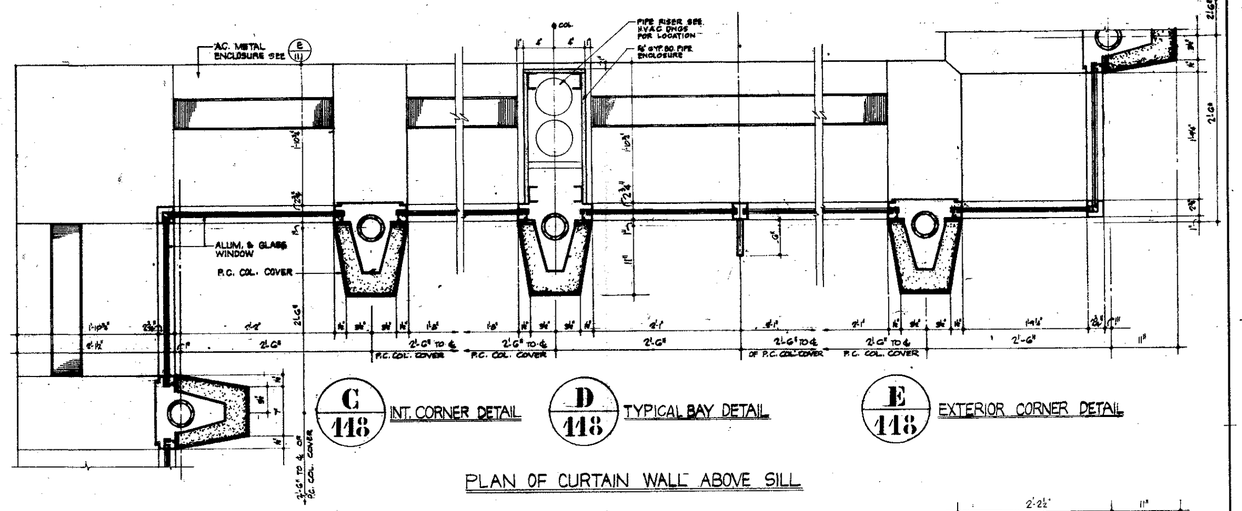


C/118 INT. CORNER DETAIL
D/118 TYPICAL BAY DETAIL
E/118 EXTERIOR CORNER DETAIL

PLAN OF CURTAIN WALL ABOVE SILL

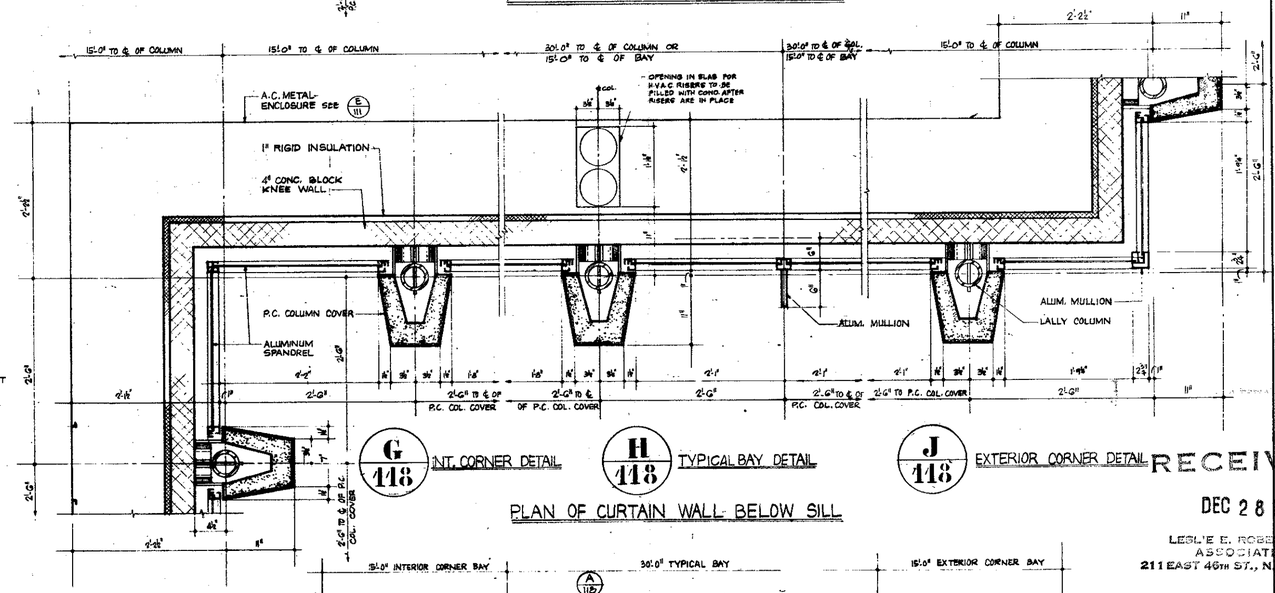

G/118 INT. CORNER DETAIL
H/118 TYPICAL BAY DETAIL
J/118 EXTERIOR CORNER DETAIL

PLAN OF CURTAIN WALL BELOW SILL

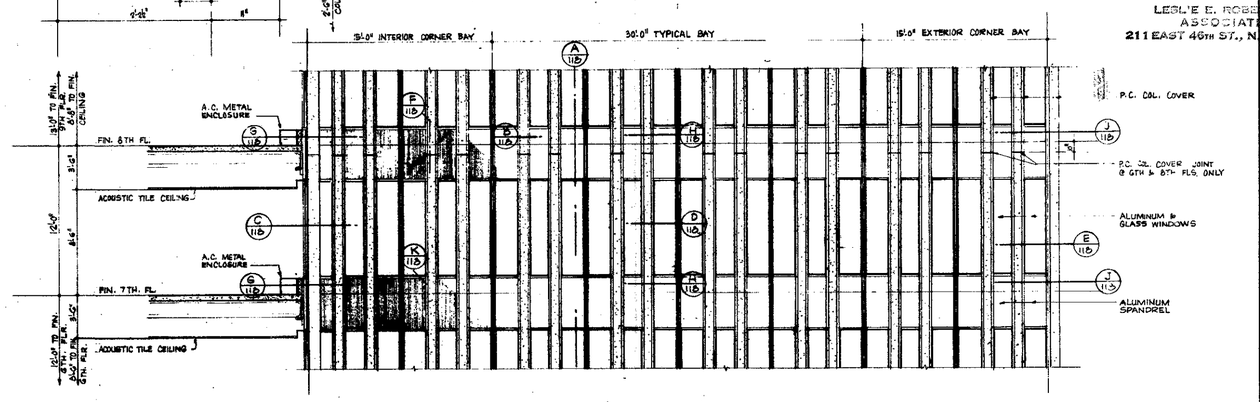

L/118 PARTIAL ELEVATION OF FACADE
SCALE ¼"=1'-0"

¼"=1'-0" 0 1' 2' 3' 4' 8' 12'
3/8"=1'-0" 0 1" 2" 3" 4" 5" 6" 9" 1'

NOTE
1. FOR GENERAL NOTES KEY, TO MATERIALS & ABBREVIATIONS SEE DWGS NOS A-E-2 & A-E-3
2. SPRAY-ON FIREPROOFING ON STRUCTURAL MEMBERS IS NOT SHOWN ON THIS DRAWING FOR ILLUSTRATION PURPOSES.
3. ALL CURTAIN WALL COMPONENTS SHOWN ON THIS DRAWING AS "PRECAST CONCRETE" OR "PC" SHALL BE FABRICATED OF ALUMINUM IN ACCORDANCE WITH APPROVED SHOP DRAWINGS. DETAILS SHALL BE USED FOR PROFILE DESIGN & APPEARANCE ONLY.

CONTRACT BID DRAWING date 5-25-67

NO.	DATE	SUB. NO.	BY
4	10-6-78	E1-42	WM
3	5-22-70	B-10	RTH
2	6-15-70	D-3	RTH
1	4-15-70	D-1	RTH
0	11-18-69	B-1	RTH

REVISIONS

APPROVED
CHIEF, PLANNING DIVISION
DATE

THE WORLD TRADE CENTER
THE PORT OF NEW YORK AUTHORITY

MINORU YAMASAKI & ASSOCIATES
MINORU YAMASAKI, ARCHITECT
STRUCTURAL ENGINEERS
WORTHINGTON, SKILLING, HELLE & JACKSON
JOSEPH R. LORING & ASSOCIATES
ELECTRICAL ENGINEERS

EMERY ROTH & SONS
RICHARD ROTH, ARCHITECT
MECHANICAL ENGINEERS
JAROS, BAUM & BOLLES
THE PORT OF NEW YORK AUTHORITY
PAVING, UTILITIES, FOUNDATIONS

TITLE: CURTAIN WALL CONCRETE DETAILS AT 5TH, 7TH & 8TH FLOORS

DRAWN	CHECKED
SCALE 1½"=1'-0" & 3/8"=1'-0"	DATE 7-25-67
PROJECT NUMBER	SHEET OF
DRAWING NUMBER	A-E-118

RECEIVED
DEC 28 1990
LESLIE E. ROBERTSON ASSOCIATES
211 EAST 46TH ST., N.Y.C. 10017