

AE-125


VESEY STREET

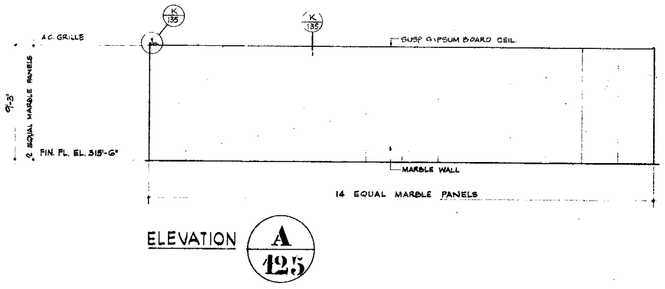


ELEVATION **A** 125

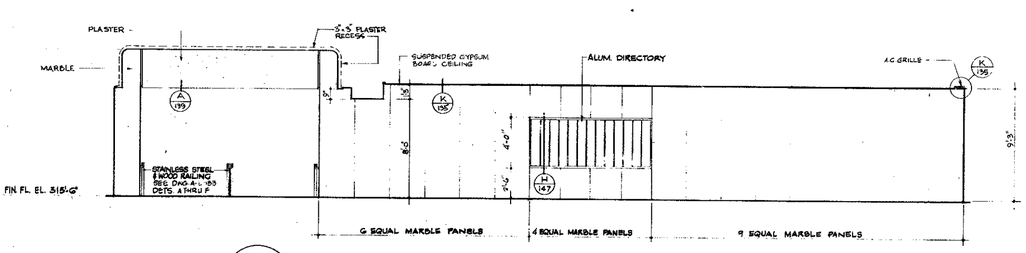


ELEVATION **D** 125

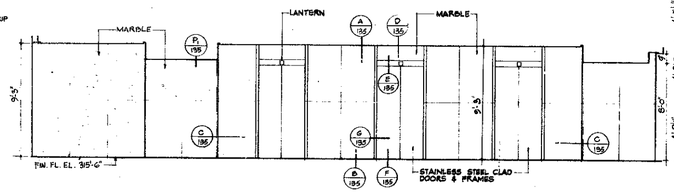


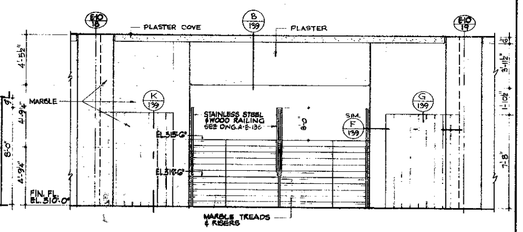

ELEVATION **E** 125

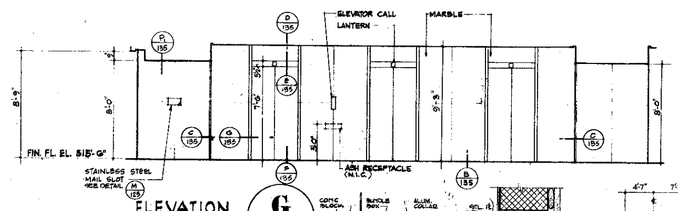

ELEVATION **G** 125

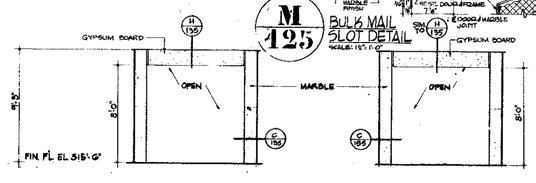


M 125 BULK MAIL SLOT DETAIL
SCALE: 1½" = 1'-0"


ELEVATION **H** 125

ELEVATION **J** 125


ELEVATION **F** 125

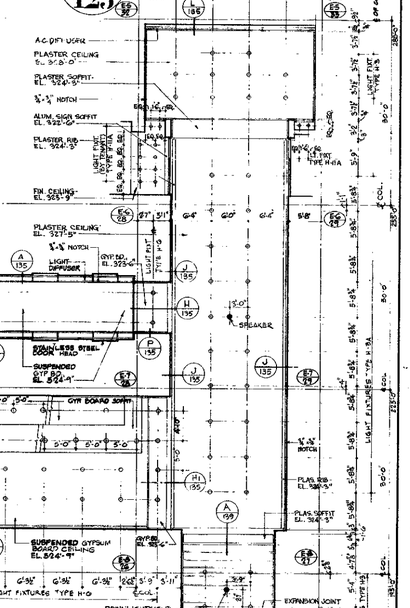


L 125 REFLECTED CEILING PLAN
SCALE: ⅛" = 1'-0"

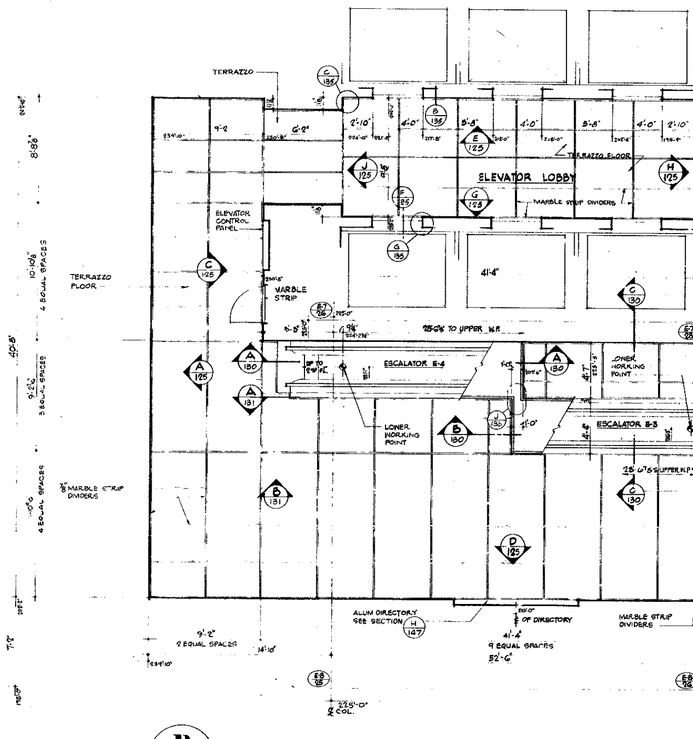

B 125 VESEY STREET LOBBY (EL. 315'-6") FLOOR PLAN

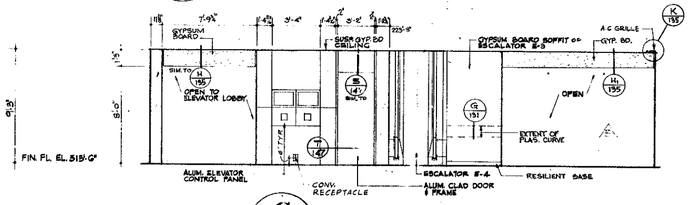

ELEVATION **C** 125

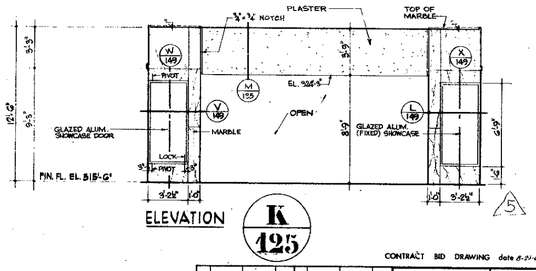

ELEVATION **K** 125

NOTES
1. FOR GENERAL NOTES, KEY TO MATERIALS & ABBREVIATIONS SEE DWG. A-B-94 & A-B-3
2. FOR LIGHT FIXTURE TYPES SEE ELECTRICAL DRAWINGS.
3. SEE DETAILS IN KEY ON DWG A-B-147 FOR LOCATION OF MARBLE SUPPORT & RELIEVING LG.
4. ALL EXTERNAL MARBLE CORNERS TO HAVE ⅜" QUIRK MITER EXCEPT AS SHOWN IN DETAILS.

BULLETINS NOT DATED ARE IN THE PROCESS OF COMPLETION.

CONTRACT BID DRAWING date 6-21-67

NO.	DATE	BUL. NO.	BY

REVISIONS

NO.	DATE	BUL. NO.	BY
4	6-25-73	E-155	S.D.
5	11-12-73	E-168	S.D.
6	10-4-73	E-142	WITT
7	5-29-70	E-10	RTG
8	4-18-70	E-7	L.J.
9	4-18-70	E-5	L.J.
1	1-26-64	E-1	R.T.K.

REVISIONS

APPROVED

CHIEF, PLANNING DIVISION

DATE

THE WORLD TRADE CENTER
THE PORT OF NEW YORK AUTHORITY

MINORU YAMASAKI & ASSOCIATES
MINORU YAMASAKI, ARCHITECT

EMERY ROTH & SONS
RICHARD ROTH, ARCHITECT

WORTHINGTON, SKILLING, HELLE & JACKSON
STRUCTURAL ENGINEERS

JAROS, BAUM & BOLLES
MECHANICAL ENGINEERS

JOSEPH R. LORING & ASSOCIATES
ELECTRICAL ENGINEERS

THE PORT OF NEW YORK AUTHORITY
PAVING UTILITIES, FOUNDATIONS

1/8"=1'-0" 0 4' 8' 16' 24'
1/4"=1'-0" 0 1' 2' 3' 4' 8' 12'

TITLE
NORTHEAST PLAZA BUILDING
VESEY ST. LOBBY (EL. 315'-6") PLAN, ELEVATIONS AND REFLECTED CEILING PLAN

DRAWN	H. BELTON	CHECKED	
SCALE	AS NOTED	DATE	7-26-67
PROJECT NUMBER		SHEET	OF
DRAWING NUMBER	A-E-125		

RECEIVED
DEC 28 1990
LESLIE E. ROBERTSON ASSOCIATES
[illegible] EAST 46th ST., N.Y.C. 10017