


AE-126

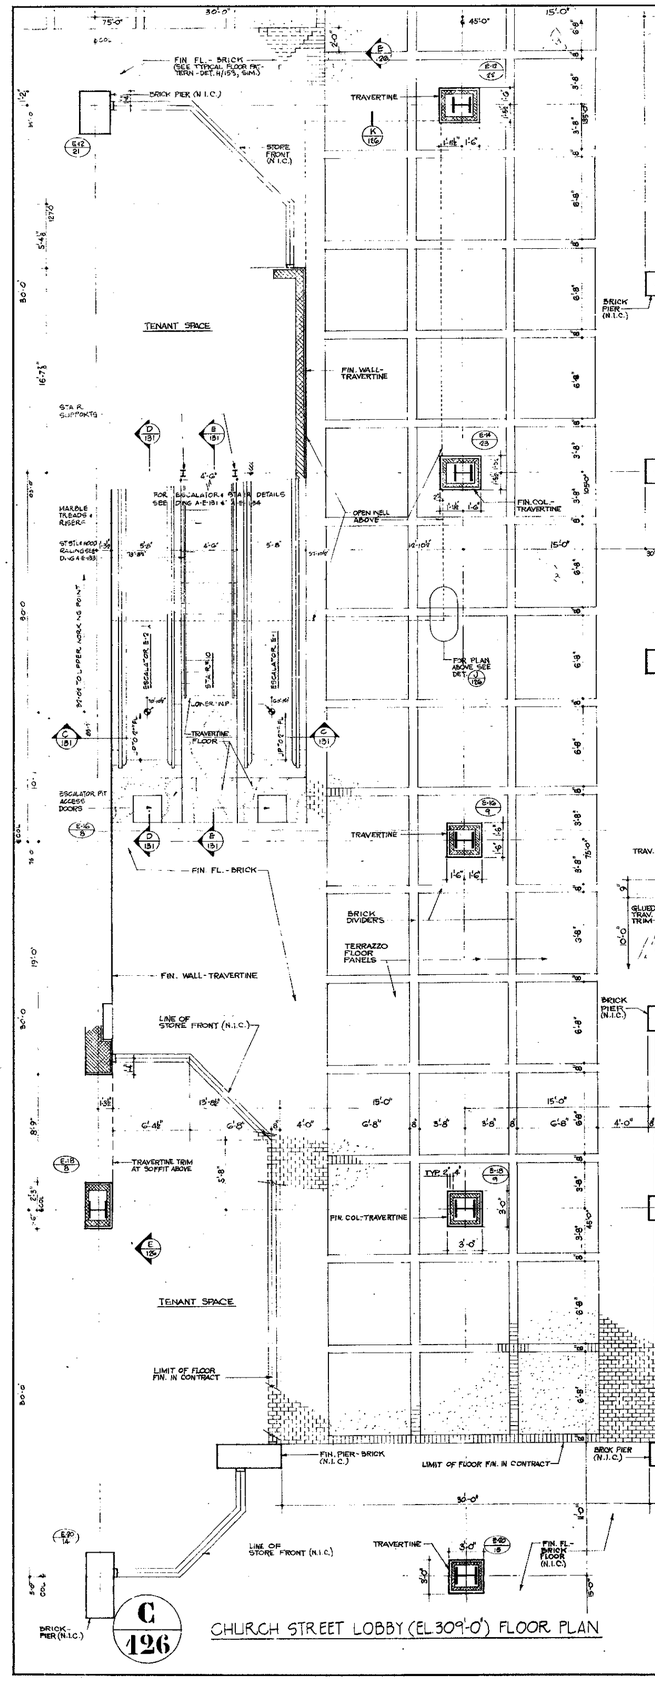


C 126 CHURCH STREET LOBBY (EL 309'-0") FLOOR PLAN

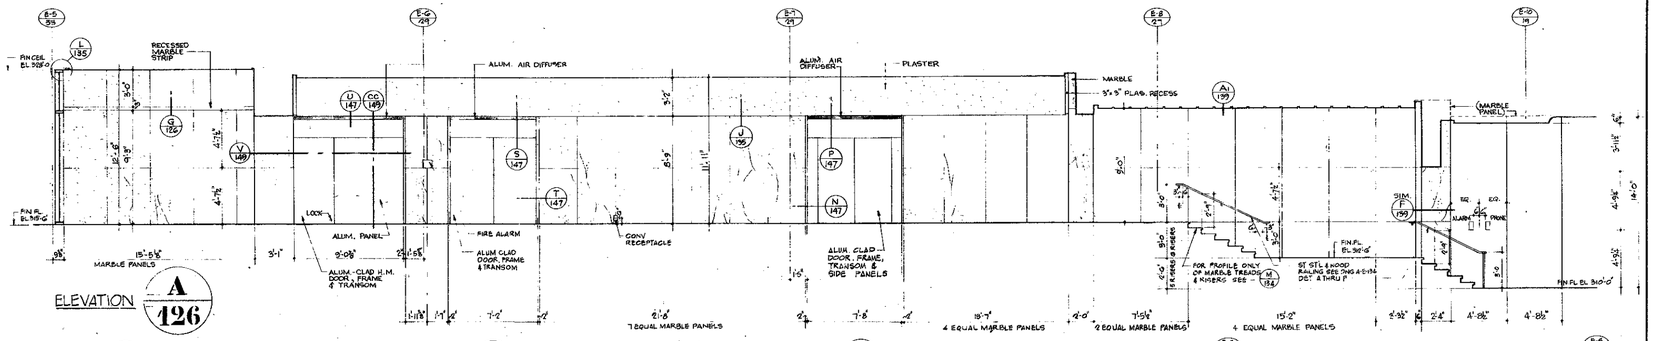


ELEVATION A 126

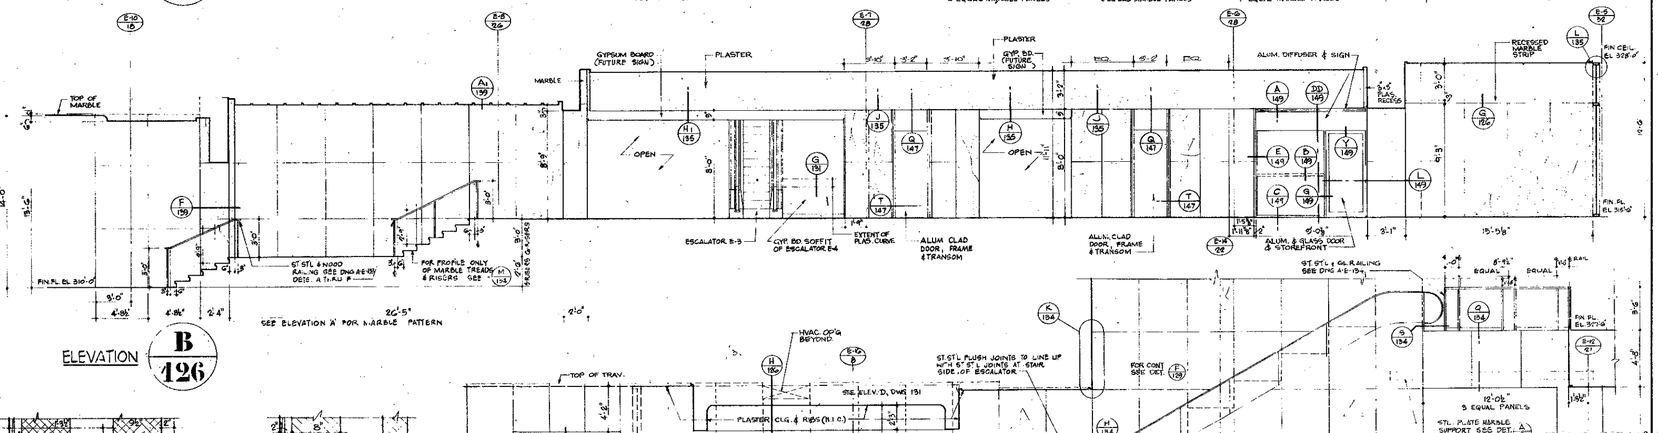


ELEVATION B 126

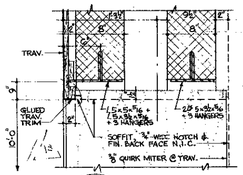


F 126 SECTION SCALE: 1½"=1'-0"

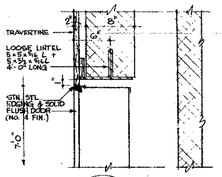


D 126 SECTION SCALE: 1½"=1'-0"

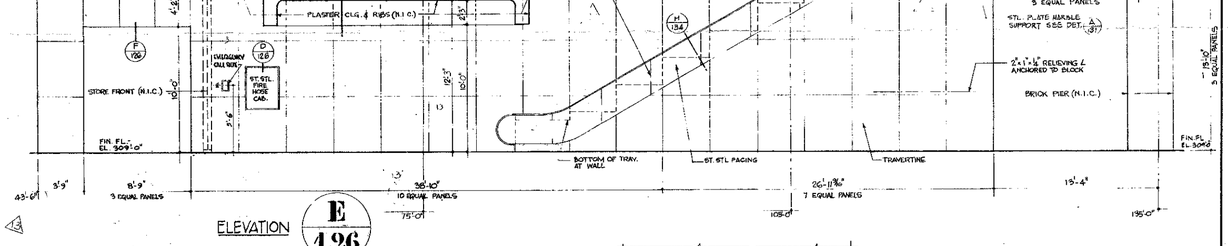


ELEVATION E 126

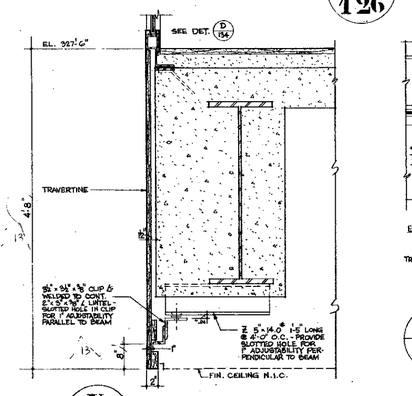


K 126 SECTION SCALE: 1½"=1'-0"

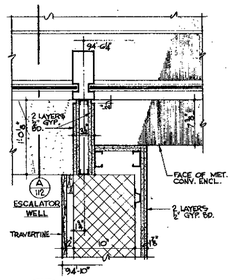

J 126 PLAN SCALE: 1½"=1'-0"

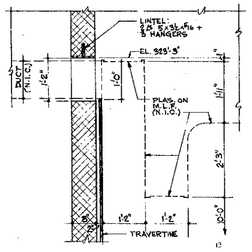

H 126 SECTION SCALE: ¾"=1'-0"

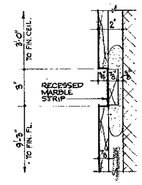

DETAIL SCALE: 3"=1'-0"

G 126

NOTES:
1-FOR GENERAL NOTES, KEY TO MATERIALS & ABBREVIATIONS SEE DWG A-E-2 & A-E-3
2-FOR LIGHT FIXTURE TYPES SEE ELECTRICAL DRAWINGS
3-SEE DETAILS N, X, & Y ON DRAWING NO. A-E-149 FOR LOCATION OF MARBLE SUPPORT & RELIEVING ANGLES.
4-ALL EXTERNAL MARBLE CORNERS TO HAVE ⅜ QUIRK MITER EXCEPT AS SHOWN IN DETAILS.

RECEIVED
DEC 26 1990
LESLIE E. ROBERTSON ASSOCIATES
211 EAST 43RD ST., N.Y.C. 10017

1/16"=1'-0" 0 4' 8' 16' 24'
1/4"=1'-0" 0 1' 2' 3' 4' 8' 12'

BULLETINS NOT DATED ARE IN THE PROCESS OF COMPLETION.

CONTRACT BID DRAWING date 8-25-69

			1	1-17-78	E-188	S.D.
			2	5-22-78	E-197	AC
			3	12-29-78	E-164	S.D.
			4	G-25-79	E-195	S.D.
			5	5-11-79	E-108	S.D.
			6	10-6-78	E-48	WITH
			7	5-29-80	6-10	KCK
1		E-225	S.D.	4-18-80	1-7	RTH
2	6-16-75	E-191	S.D.	4-18-80	8-3	RTH
3	8-16-73	E-177	S.D.	10-28-81	8-1	RTH
NO.	DATE	BUL. NO.	BY	NO.	DATE	BUL. NO.	BY
REVISIONS				REVISIONS			

APPROVED
CHIEF, PLANNING DIVISION
DATE

THE WORLD TRADE CENTER
THE PORT OF NEW YORK AUTHORITY

MINORU YAMASAKI & ASSOCIATES
MINORU YAMASAKI, ARCHITECT

EMERY ROTH & SONS
RICHARD ROTH, ARCHITECT

WORTHINGTON, SKILLING, HELLE & JACKSON
STRUCTURAL ENGINEERS

JAROS, BAUM & BOLLES
MECHANICAL ENGINEERS

JOSEPH R. LORING & ASSOCIATES
ELECTRICAL ENGINEERS

THE PORT OF NEW YORK AUTHORITY
PAYING UTILITIES, FOUNDATIONS

TITLE: NORTHEAST PLAZA BUILDING VESEY STREET LOBBY (EL 315'-6") ELEVATIONS & CHURCH STREET LOBBY (EL 309'-0") PLAN, ELEVATION.

DRAWN	R. T. H.	CHECKED	
SCALE	1/16"=1'-0" NOTED	DATE	7-28-81
PROJECT NUMBER		SHEET	OF
DRAWING NUMBER	A-E-126		