


AE-127

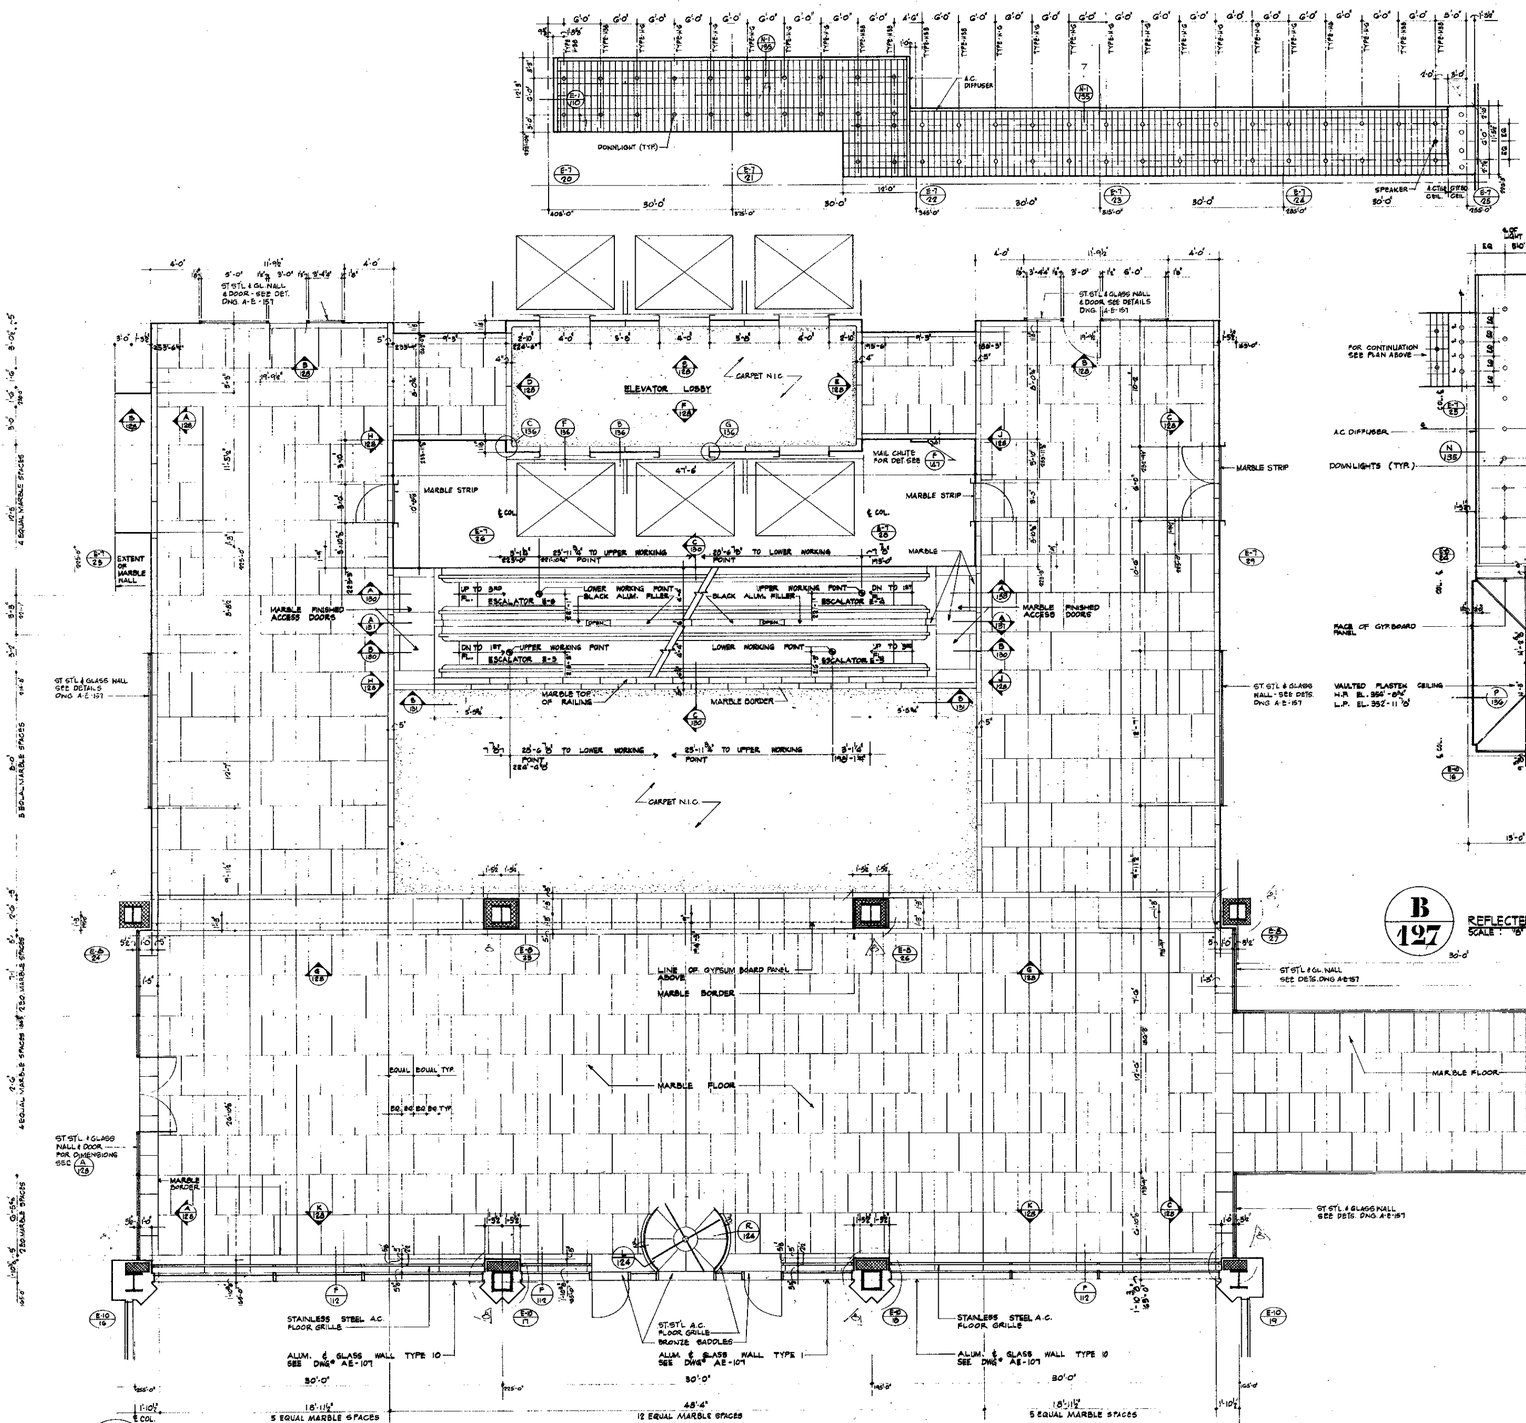

A/127 FLOOR PLAN EL. 332'-0"

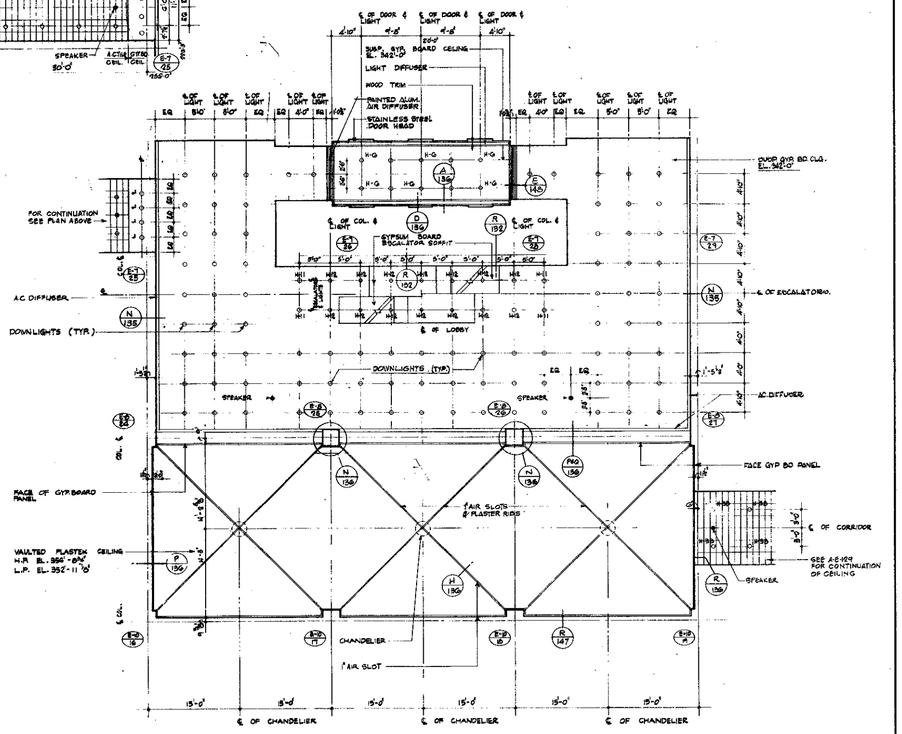

B/127 REFLECTED CEILING PLAN
SCALE: 1/8" = 1'-0"

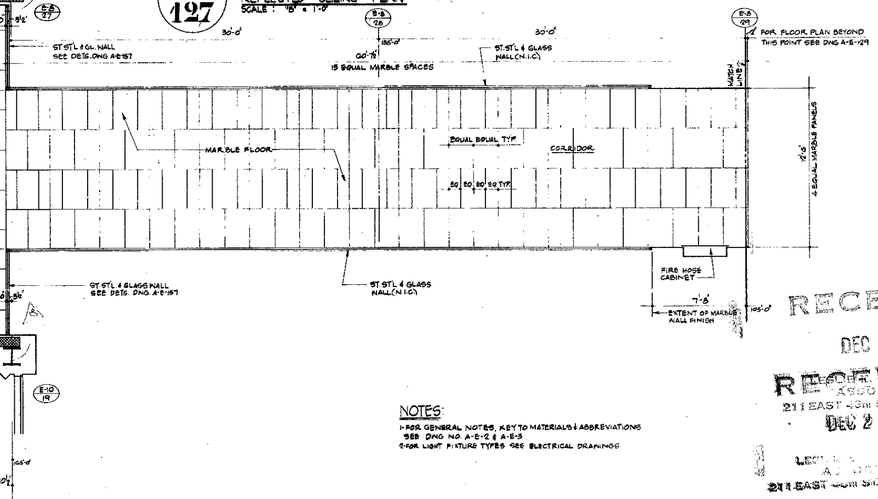

NOTES:
1-FOR GENERAL NOTES, KEY TO MATERIALS & ABBREVIATIONS SEE DWG NO. A-E-2 & A-E-3
2-FOR LIGHT FIXTURE TYPES SEE ELECTRICAL DRAWINGS

RECEIVED
DEC 28 1990
RECEIVED
KOHN PEDERSEN FOX ASSOCIATES
211 EAST 43rd ST., N.Y.C. 10017
DEC 28 1990
KOHN PEDERSEN FOX ASSOCIATES
211 EAST 43rd ST., N.Y.C. 10017

1/4"=1'-0" 0 1' 2' 3' 4' 8' 12
1/8"=1'-0" 0 4' 8' 16' 24'

BULLETINS NOT DATED ARE IN PROCESS OF COMPLETION

CONTRACT BID DRAWING date 8-31-81

NO.	DATE	BUL. NO.	BY
1	10-15-79	E-47	WTS
2	9-22-80	E-54	WTS
3	5-22-80	E-10	RTA
4	4-13-90	E-8	AW
5	4-18-90	E-7	AW
6	6-18-90	E-9	AW
7	11-26-90	E-1	RTA

REVISIONS

APPROVED
CHIEF, PLANNING DIVISION
DATE

THE WORLD TRADE CENTER
THE PORT OF NEW YORK AUTHORITY

MINORU YAMASAKI & ASSOCIATES
MINORU YAMASAKI, ARCHITECT

EMERY ROTH & SONS
RICHARD ROTH, ARCHITECT

WORTHINGTON, SKILLING, HELLE & JACKSON
STRUCTURAL ENGINEERS

JAROS, BAUM & BOLLES
MECHANICAL ENGINEERS

JOSEPH R. LORING & ASSOCIATES
ELECTRICAL ENGINEERS

THE PORT OF NEW YORK AUTHORITY
PAVING UTILITIES, FOUNDATIONS

TITLE: NORTHEAST PLAZA BUILDING
PLAZA LOBBY (EL. 332'-0") PLAN & REFLECTED CEILING PLAN

DRAWN	N.S.	CHECKED	
SCALE	1/8" = 1'-0" AS NOTED	DATE	7-28-89
PROJECT NUMBER		SHEET	OF
DRAWING NUMBER	A-E-127		