


AE-129

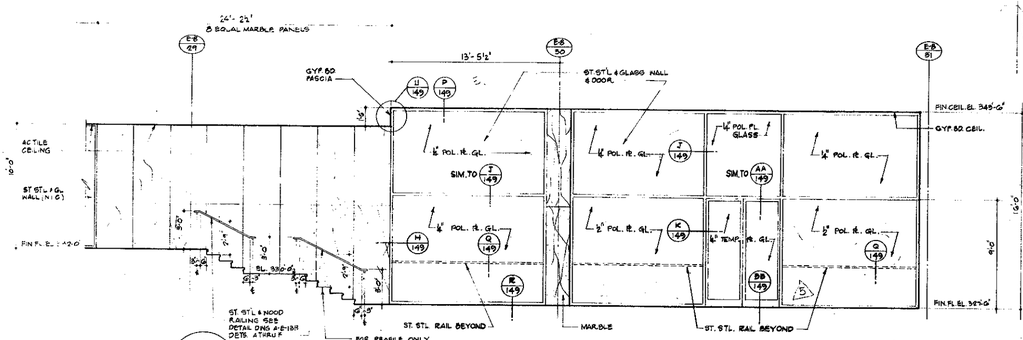


ELEVATION **A** 129

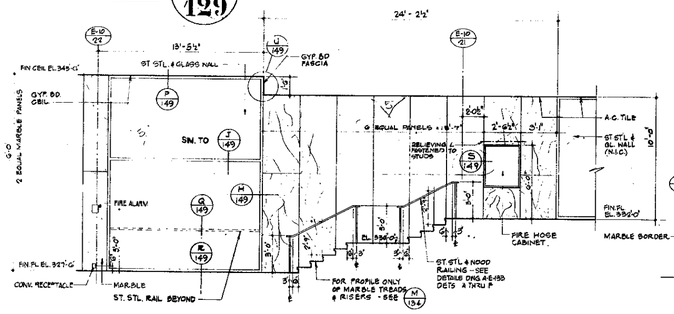


ELEVATION **B** 129

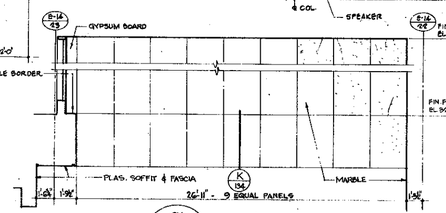


ELEVATION **C** 129

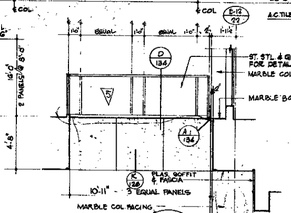


ELEVATION **D** 129

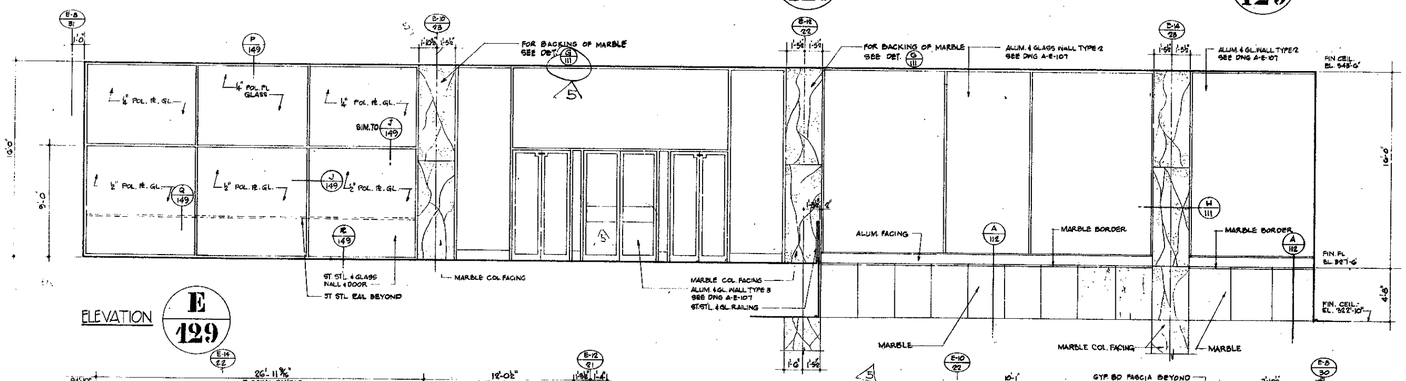


ELEVATION **E** 129

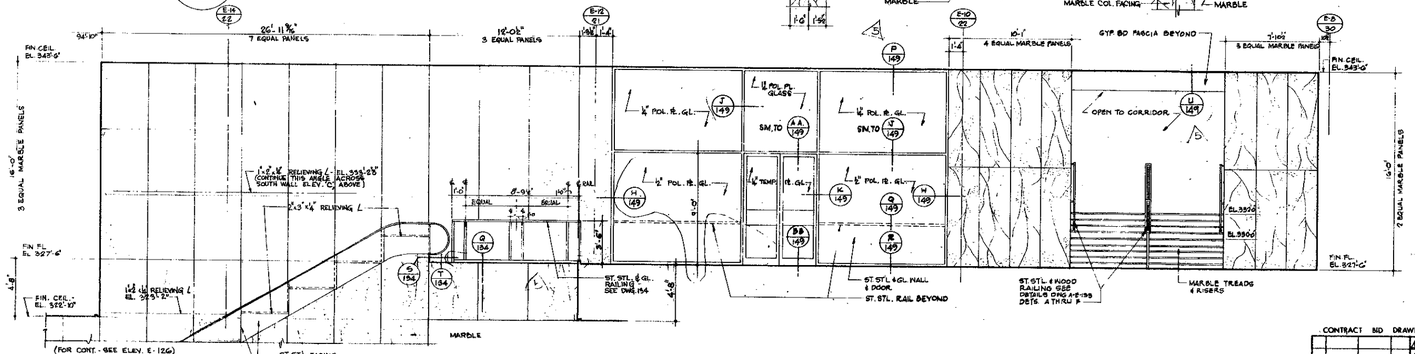


ELEVATION **F** 129

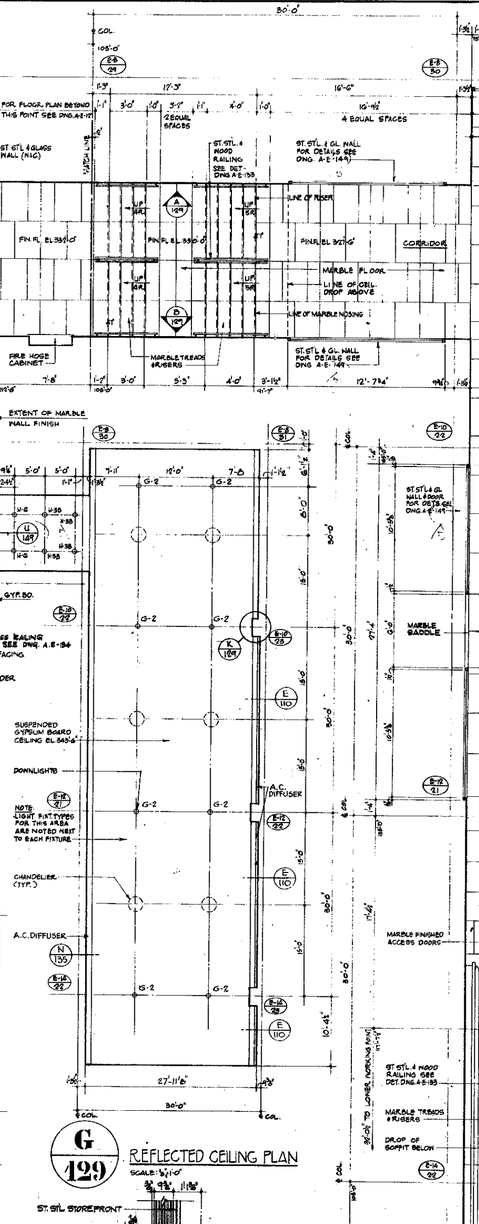

G 129 REFLECTED CEILING PLAN
SCALE: ⅛"=1'-0"

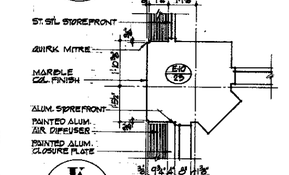

K 129 REFLECTED CLG PLAN AT COLUMN E-10 / 25 SCALE: ½"=1'-0"

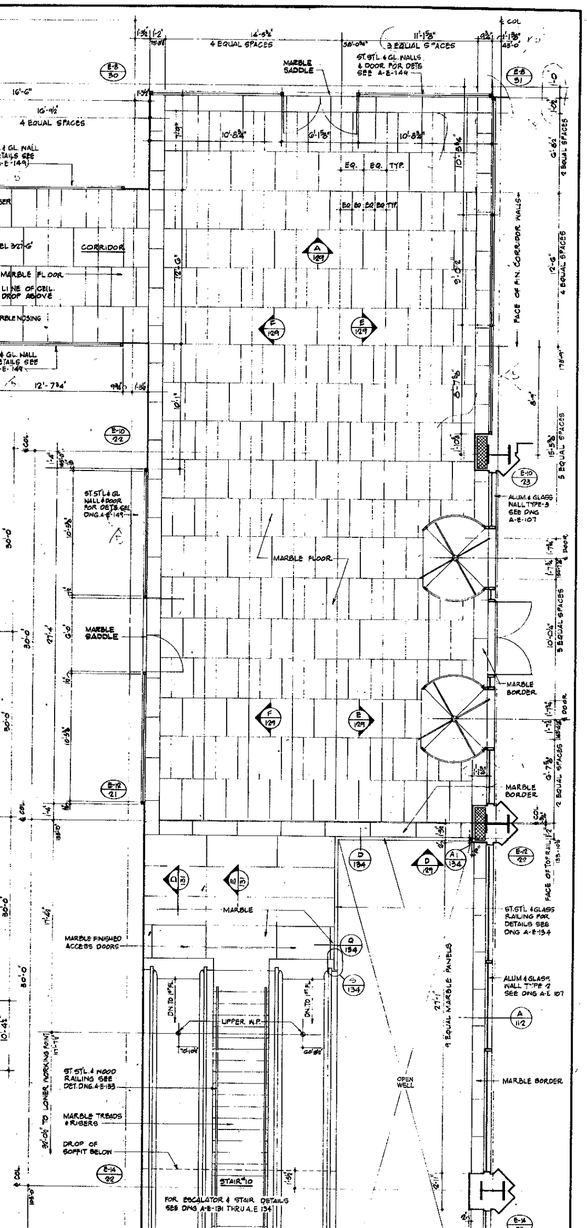

H 129 FLOOR PLAN EL 327'-6"

NOTES
1- FOR GENERAL NOTES, KEY TO MATERIALS & ABBREVIATIONS, SEE DWG A-E-2 & A-E-3
2- FOR LIGHT FIXTURE TYPES SEE ELECTRICAL DRAWINGS
3- SEE DETAILS M, K & Y ON DWG. A-E-147 FOR TYPICAL MARBLE VENEER SUPPORT DETAILS & RELIEVING ANGLES.

BULLETINS NOT DATED ARE IN PROCESS OF COMPLETION.

NO.	DATE	BUL. NO.	BY
		CONTRACT BID DRAWING date 8-28-68	
1	8-16-78	E-191	SD
2	12-29-72	E-164	SD
3	9-2278	E-142	AC
4	10-17-75	E-47	WM
5	10-7-71	BB-46	WM
6	10-1-73	E-42	WM
7	2-19-70	B-10	R.W.
8	4-15-70	E-8	L.J.
9	4-15-70	E-7	AW
10	1/28/69	B-1	RTR

REVISIONS

APPROVED

CHIEF, PLANNING DIVISION

DATE

RECEIVED
DEC 28 1990

LESLIE E. ROBERTSON ASSOCIATES
211 EAST 43rd ST., N.Y.C. 10017

1/16"=1'-0" 0 4' 8' 16' 24'
3/16"=1'-0" 0 1' 2' 3' 4' 8' 12'

THE WORLD TRADE CENTER
THE PORT OF NEW YORK AUTHORITY

MINORU YAMASAKI & ASSOCIATES
MINORU YAMASAKI, ARCHITECT

EMERY ROTH & SONS
RICHARD ROTH, ARCHITECT

WORTHINGTON, SKILLING, HELLE & JACKSON
STRUCTURAL ENGINEERS

JAROS, BAUM & BOLLES
MECHANICAL ENGINEERS

JOSEPH R. LORING & ASSOCIATES
ELECTRICAL ENGINEERS

THE PORT OF NEW YORK AUTHORITY
PAVING, UTILITIES, FOUNDATIONS

TITLE: NORTHEAST PLAZA BUILDING
CHURCH ST. LOBBY EL 327'-6"
PLAN, ELEVATIONS & REFLECTED CEILING PLAN

DRAWN	R.T.H.	CHECKED	
SCALE	1/4"=1'-0" AS SHOWN	DATE	7/28/69
PROJECT NUMBER		SHEET	OF
DRAWING NUMBER	A-E-129		